
Design Report

2022-2nd Semester
Architecture Design Studio 02


손주휘 Studio
2019056517 조민기

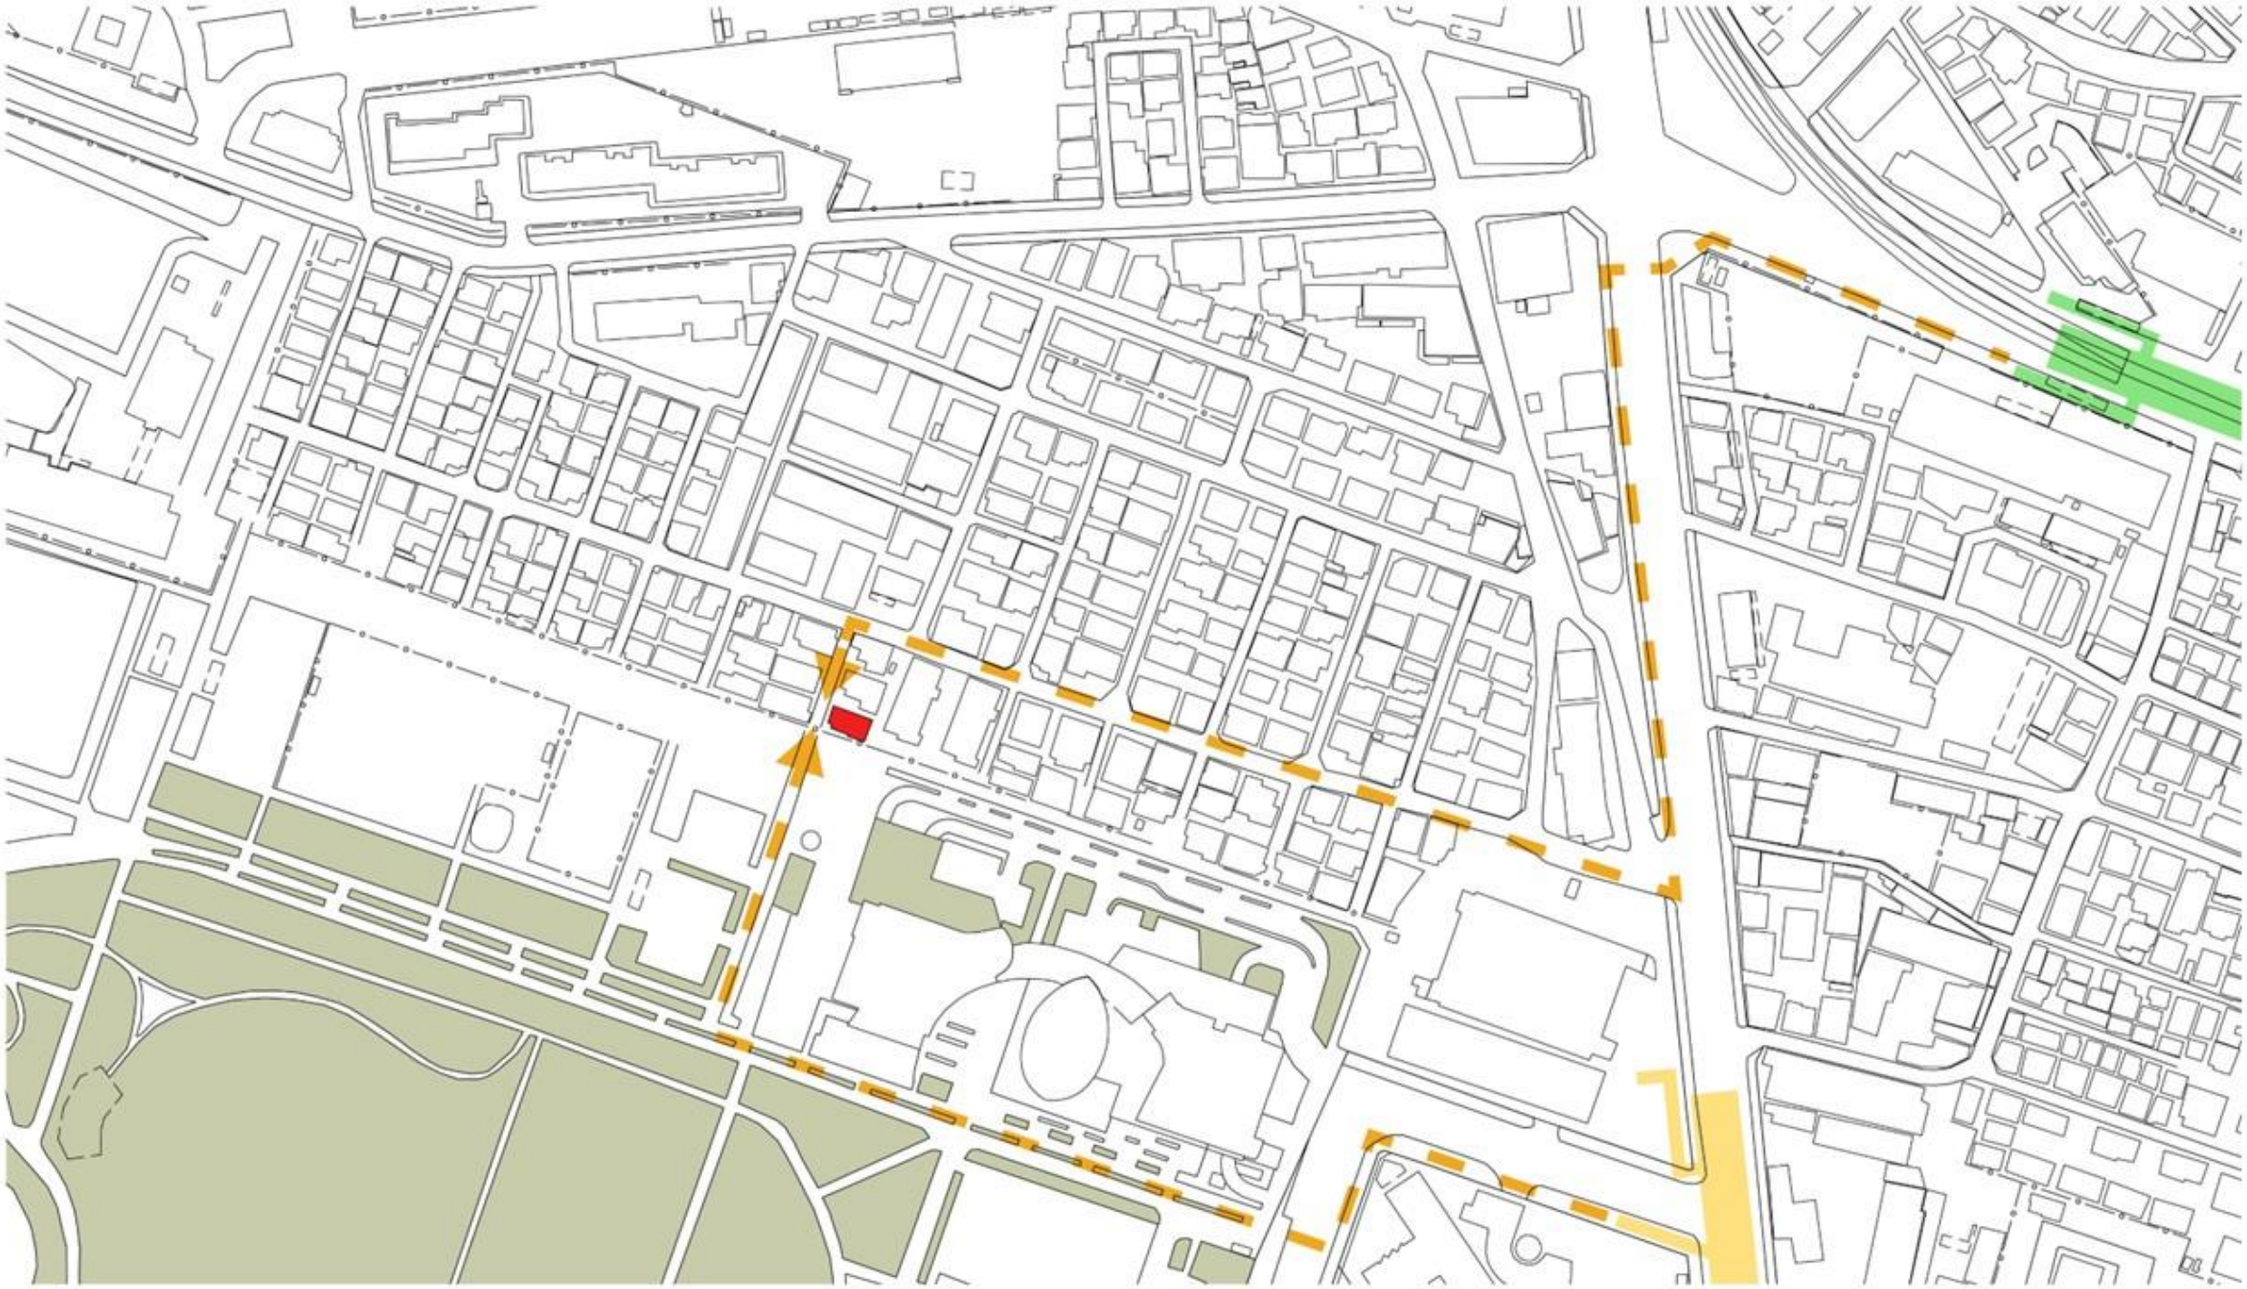


Site Analysis – Site Analysis Diagram




Site Analysis – Site Analysis Diagram

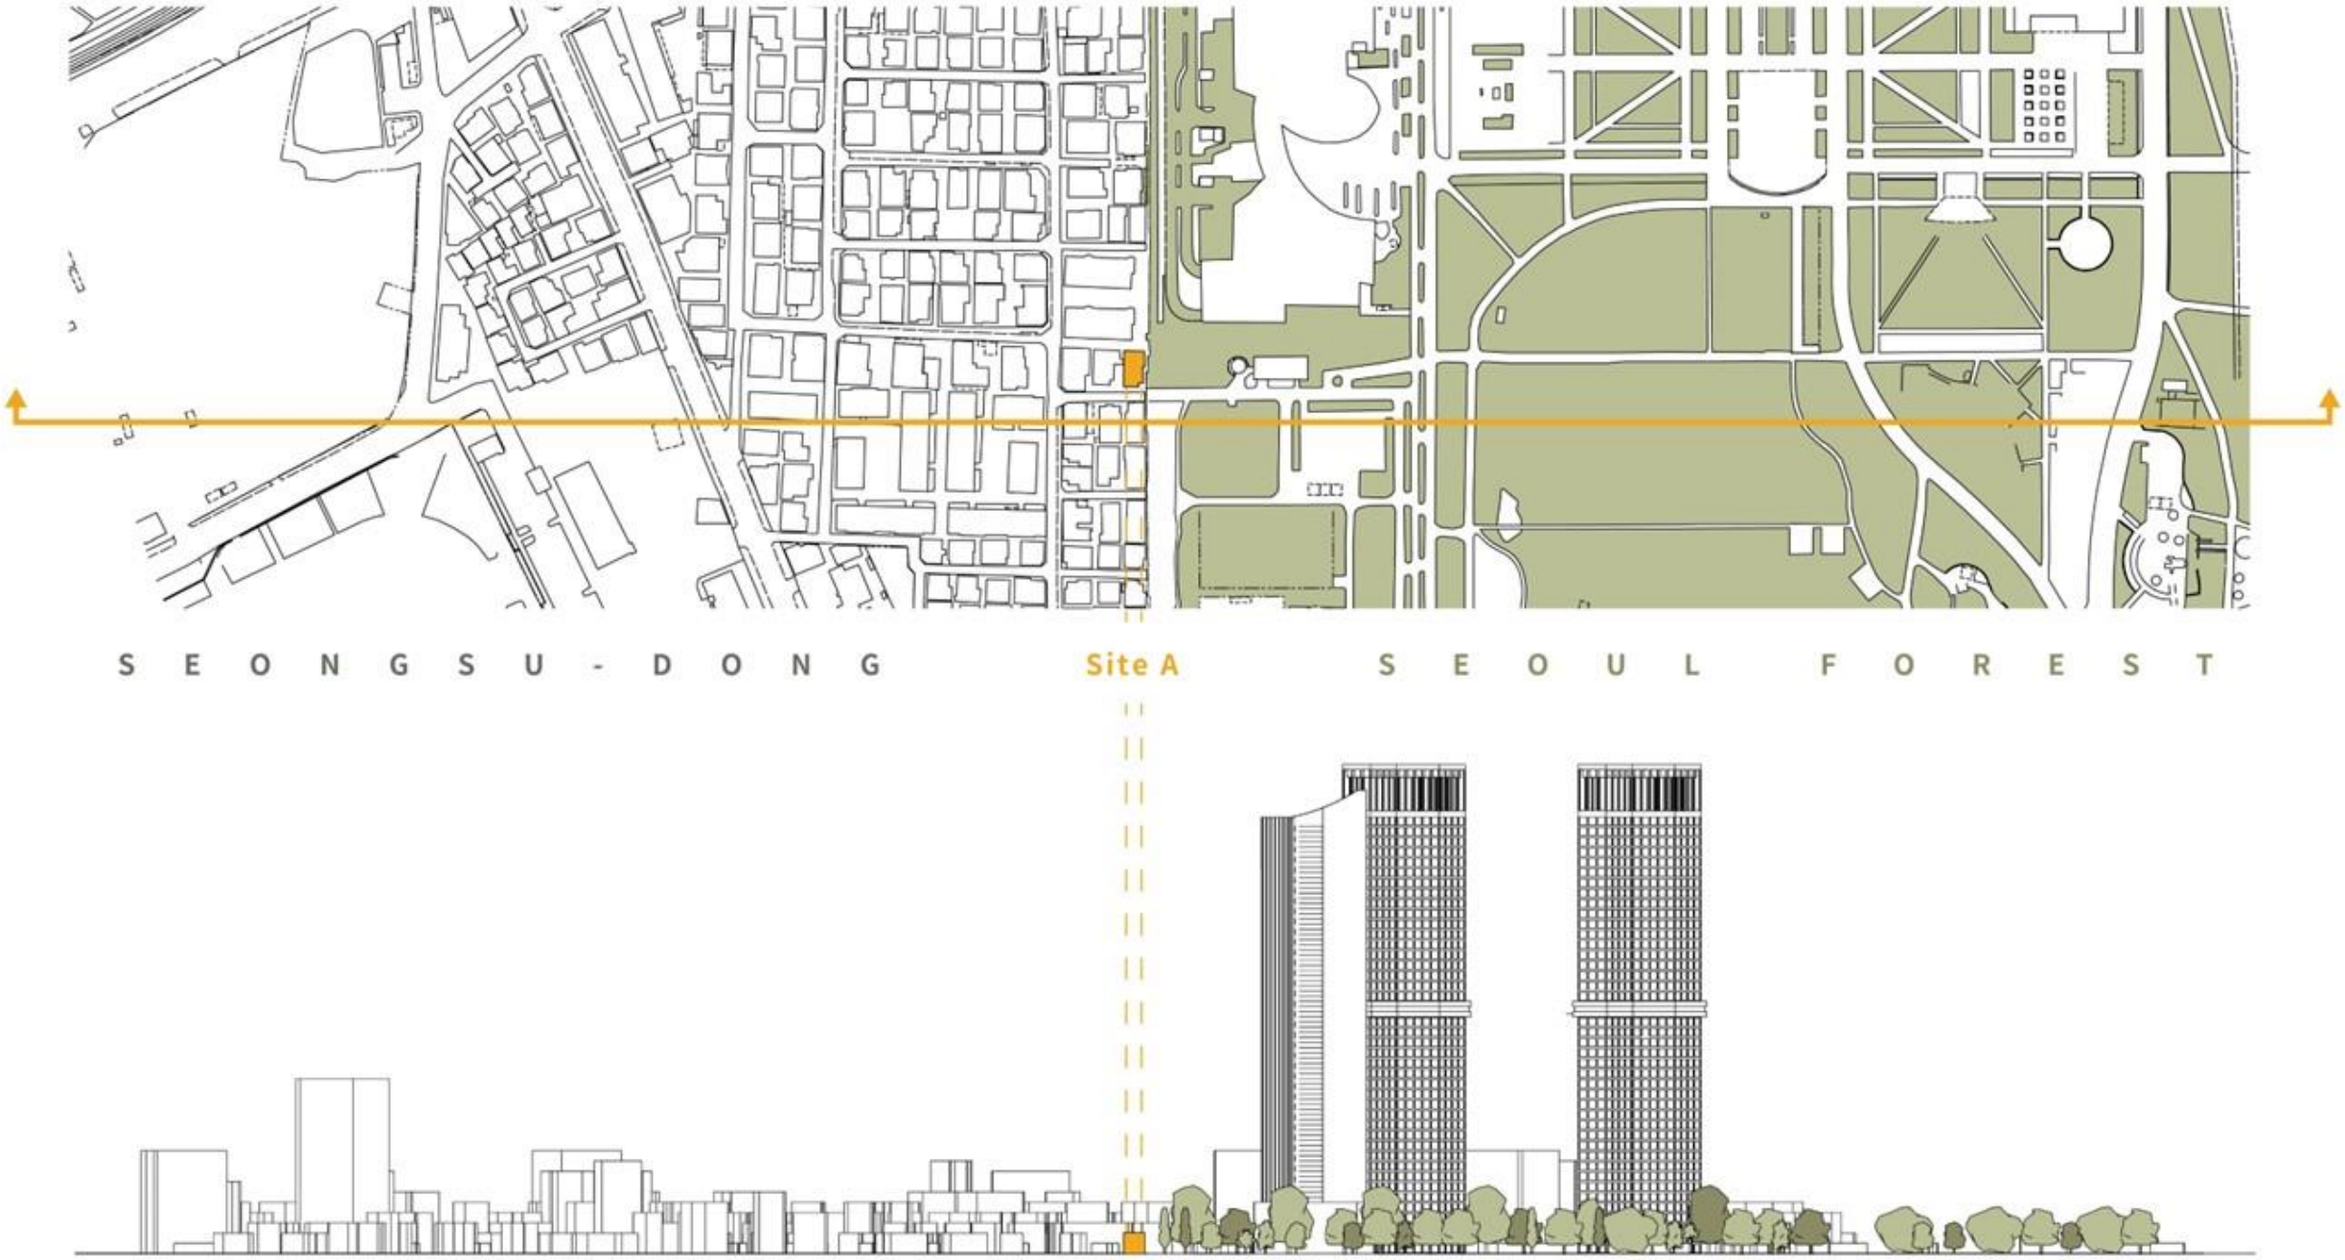



Site Analysis – Site Section Diagram

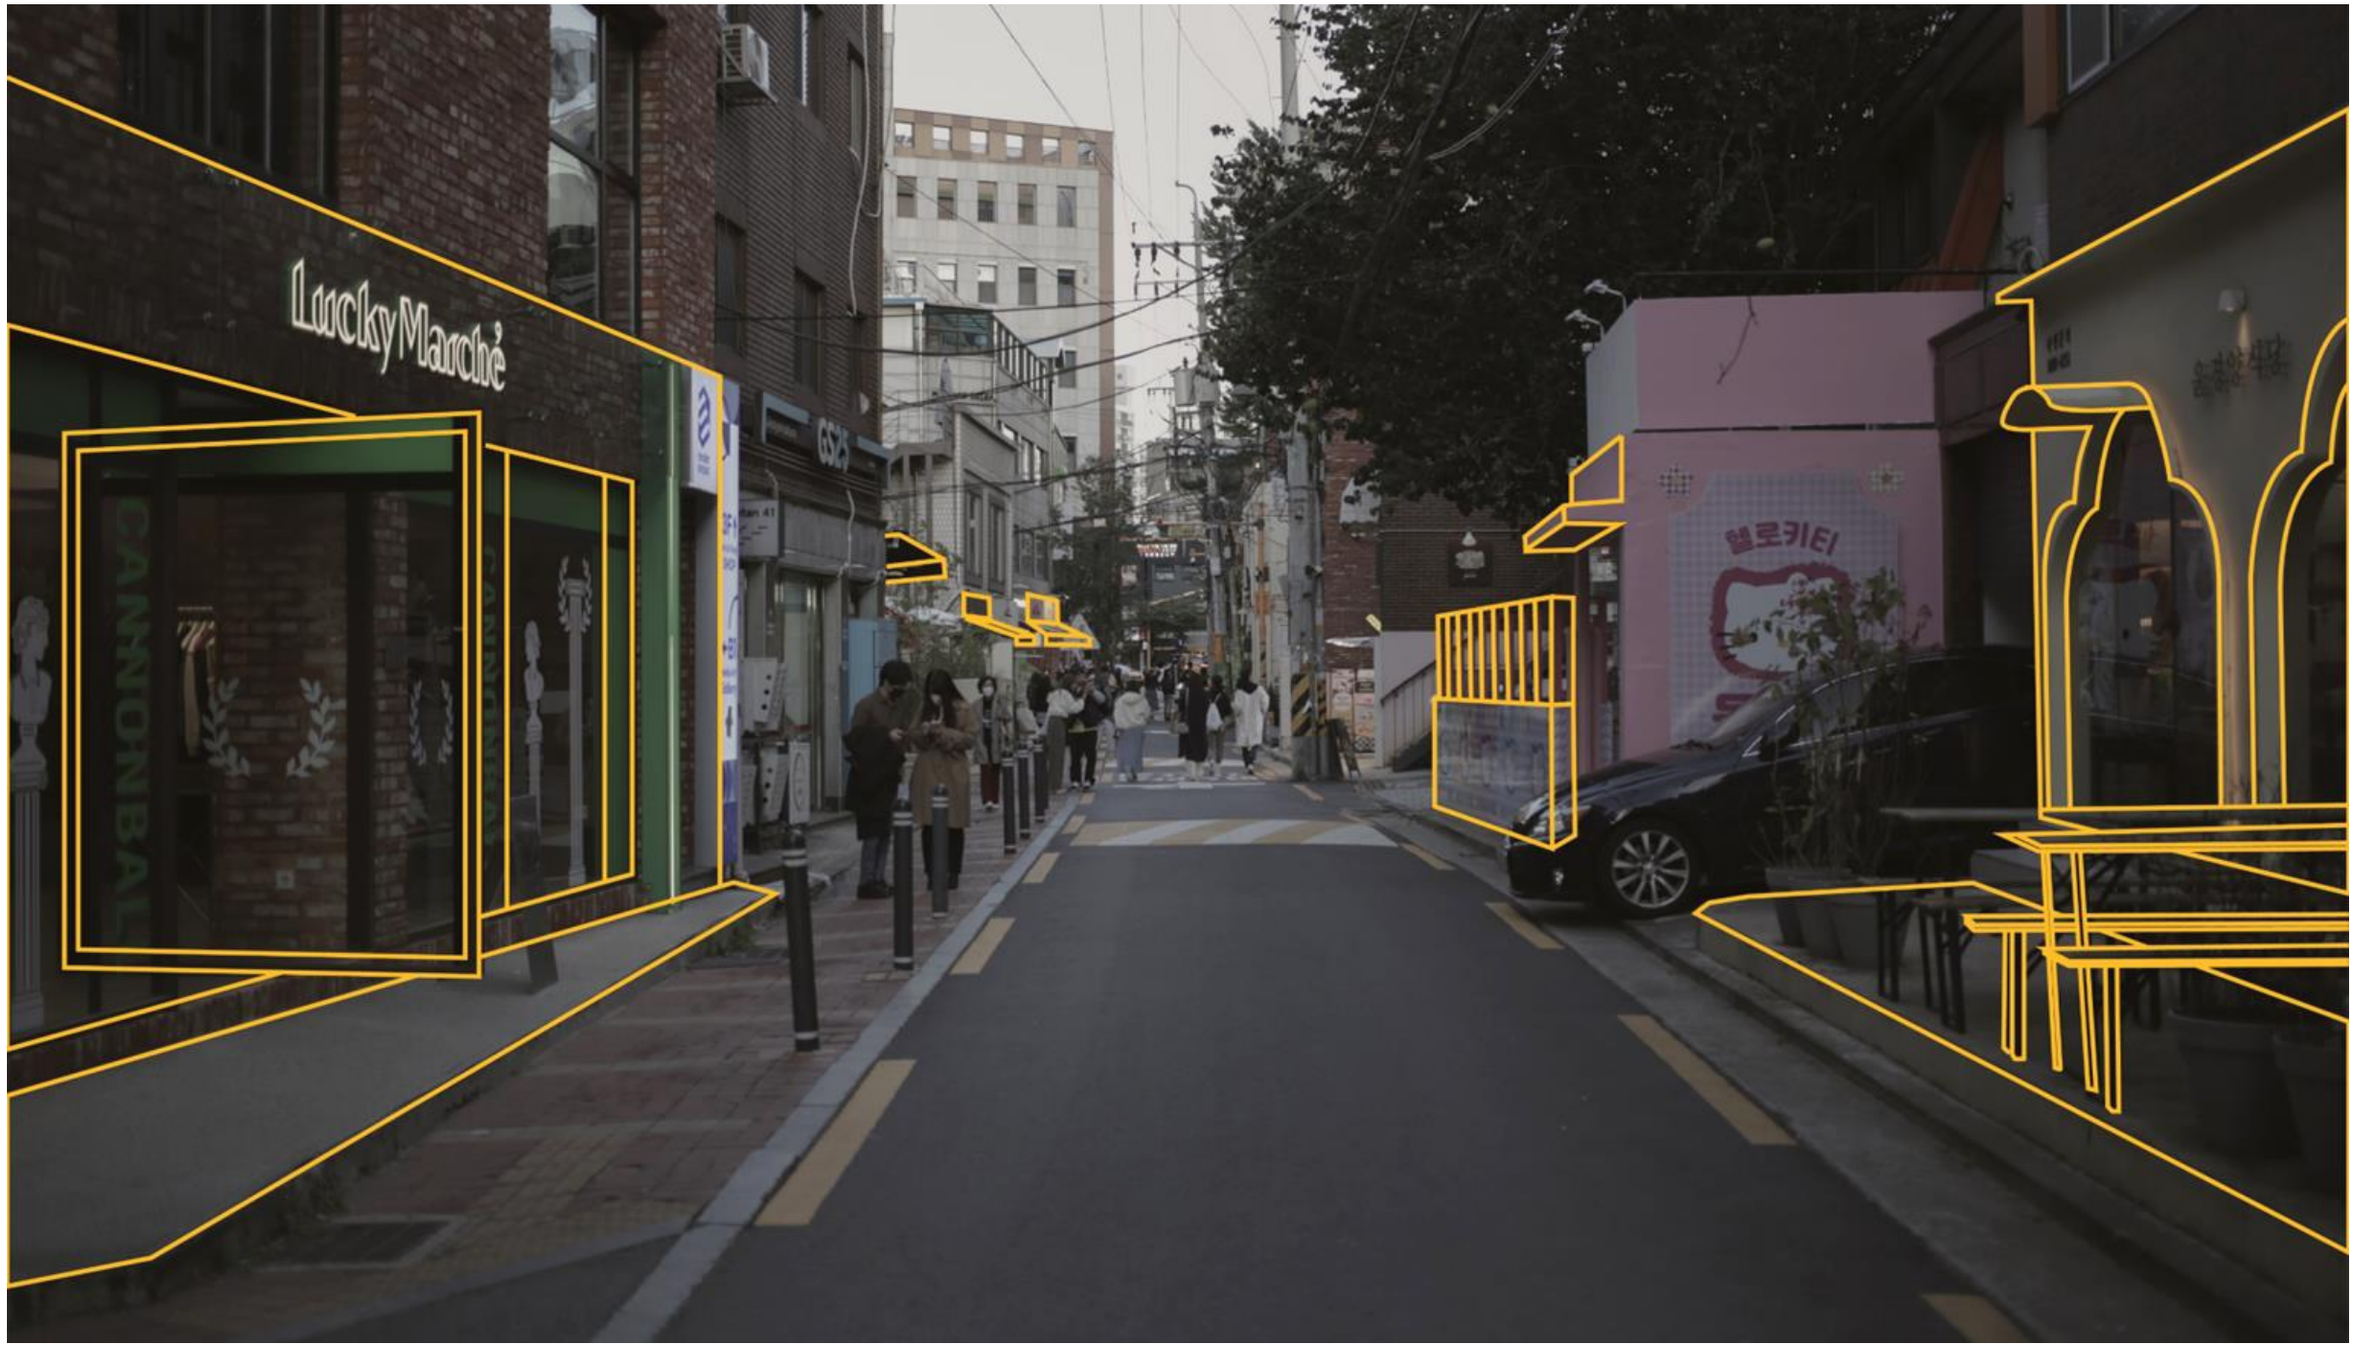



Site Analysis – Site Image

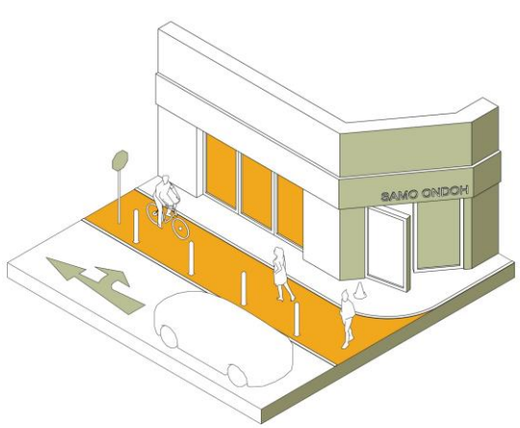


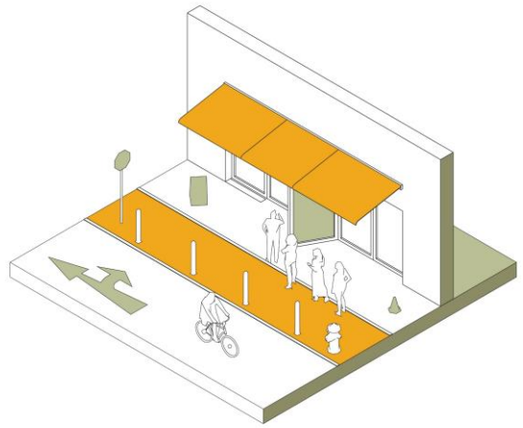


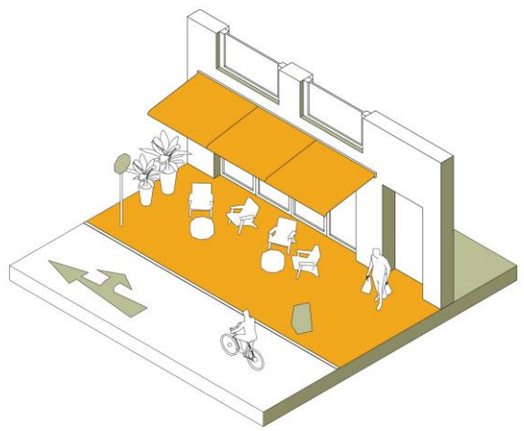


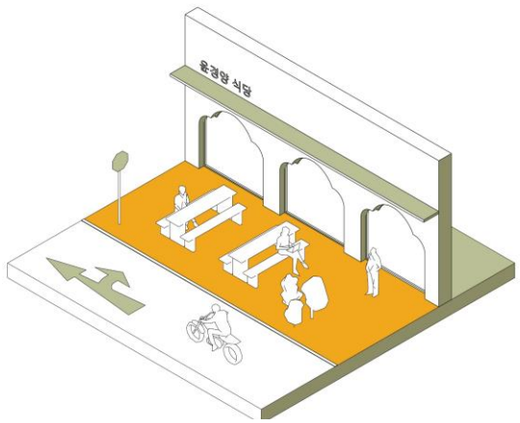


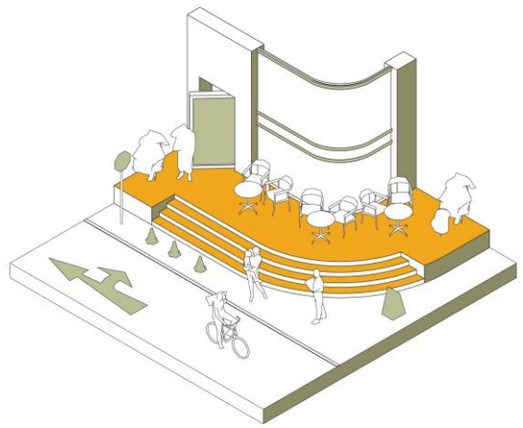

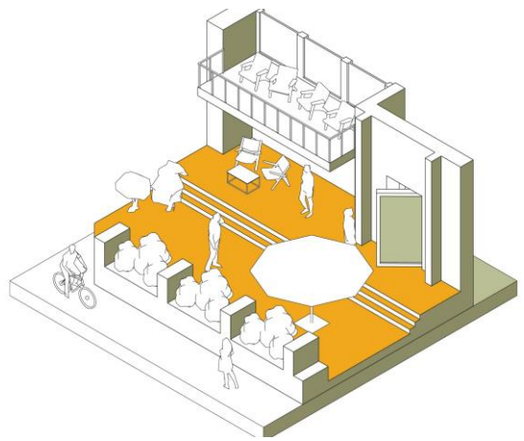

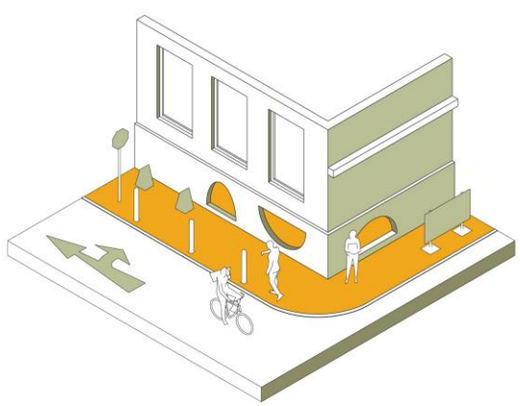


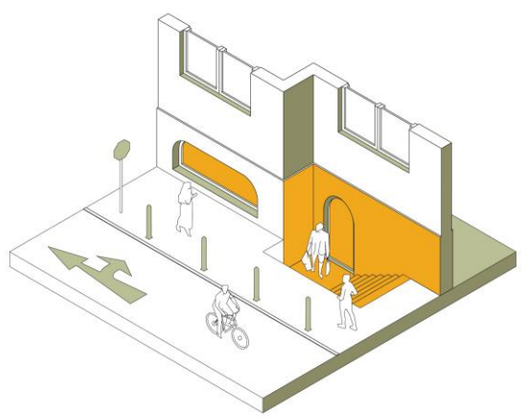

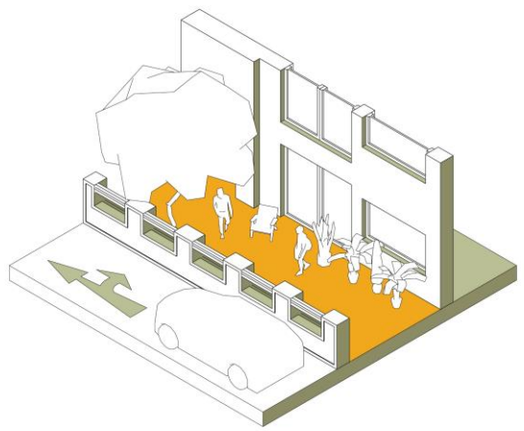

Site Analysis – Type of Threshold

Site Analysis – Type of Threshold

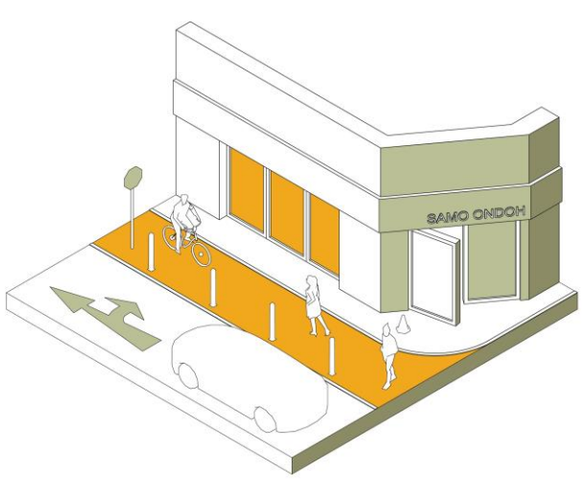


Alt 1

Show Window

서울특별시 성동구 서울 숲2길 47

SAMO ONDOH

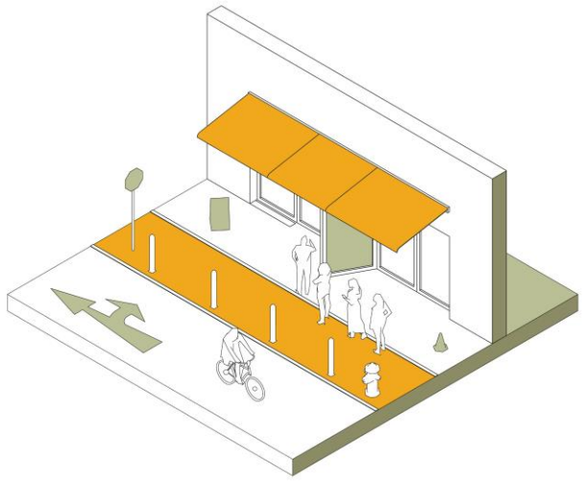


Alt 2

Awning

서울특별시 성동구 서울 숲2길 45

빵의 정석

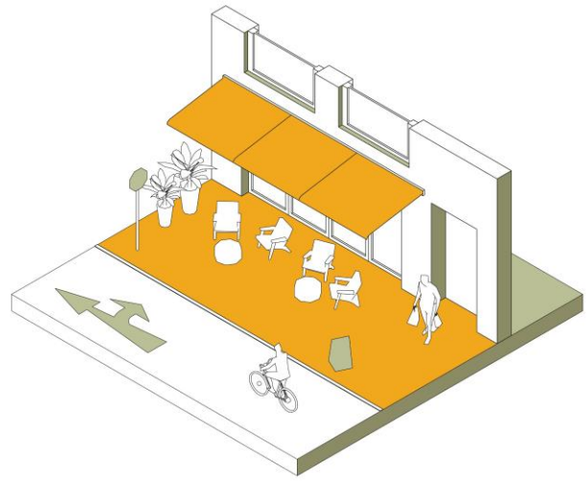


Alt 3

Awning + Furniture


서울특별시 성동구 성수동1가 668-123

February Roasters


Site Analysis – Type of Threshold

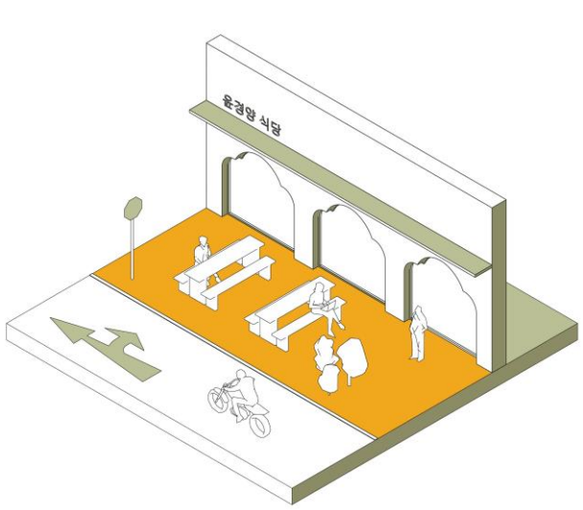

Alt 4
Furniture
서울특별시 성동구 서울 숲2길 40
윤경양 식당

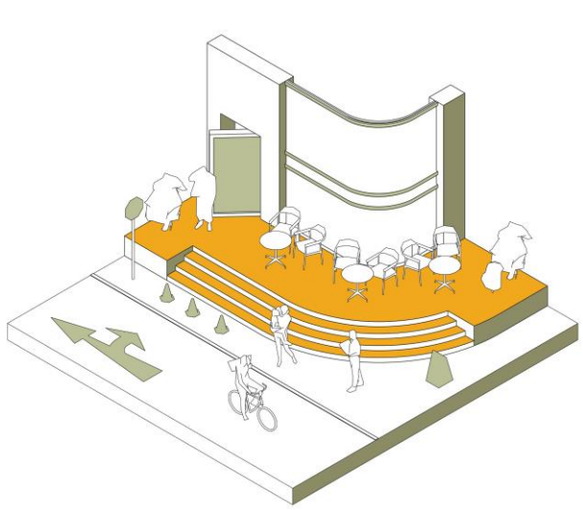


Alt 5
Furniture + Stair
서울특별시 성동구 서울 숲2길 34
Café Creamlabel

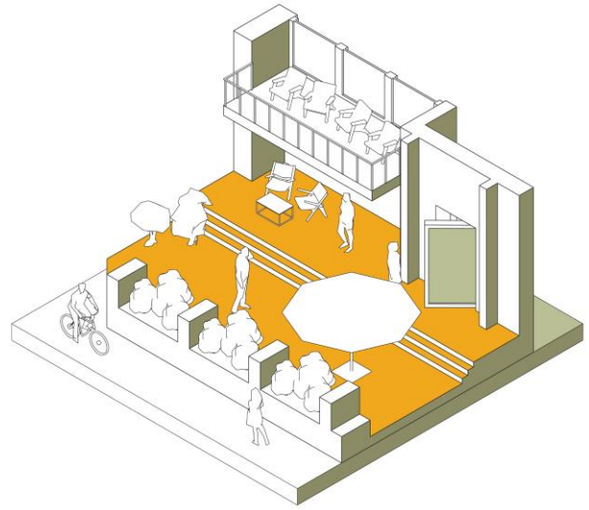


Alt 6
Furniture + Stair + Courtyard
서울특별시 성동구 서울 숲2길 43
테디스 오븐


Site Analysis – Type of Threshold

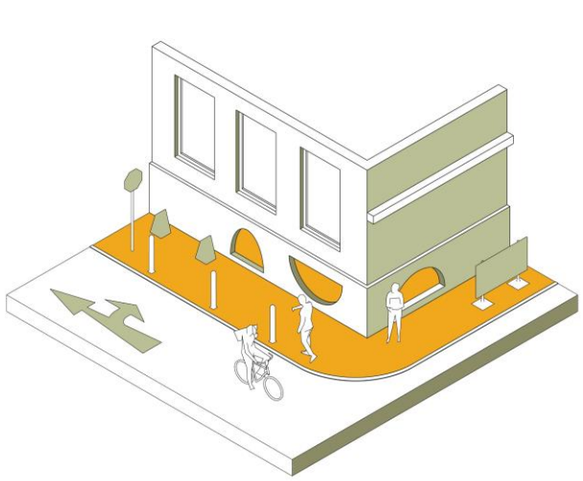

Alt 7
Semi-Basement
서울특별시 성동구 서울 숲4길 12
Half Coffee

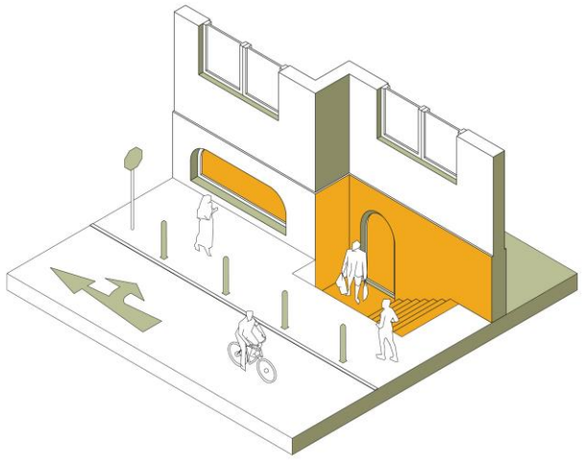

Alt 8
Semi-Basement + Stair
서울특별시 성동구 서울 숲2길 19
Boutique

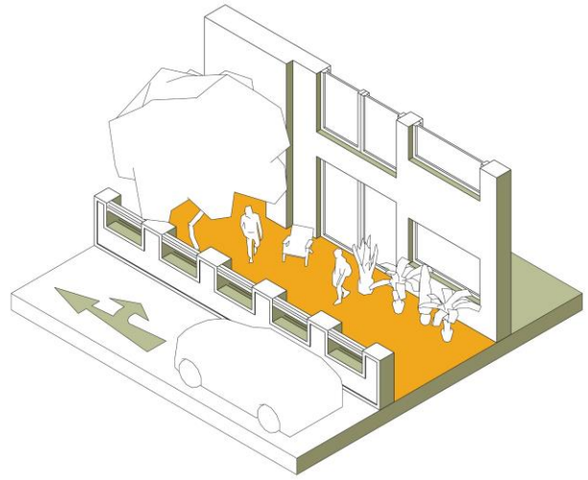

Alt 9
Fence + Courtyard
서울특별시 성동구 성수동1가
신성 연립 주택

CONCEPT : Threshold

성수동에서는 문지방(**Threshold**) 형태에 따라 공간과 공간사이에 새로운 공간들이 생겨난다. 모임의 장소가 되기도 하고, 쇼윈도를 구경하는 사람들, 줄을 서는 사람들, 앉아서 쉬고 가는 사람들, 사람들을 구경하는 등 다양한 연출이 일어난다.
성수동 동네와 서울 숲 사이에 위치한 사이트는 그 자체로 하나의 거대한 문지방(**Threshold**)이라고 생각한다. 서울 숲을 향하는 사람들, 성수동을 향하는 사람들 모두 거쳐가야만 하는 중간지대 역할을 하고있다.
벽돌로 만들어진 획일화된 주택지에서 벽이라는 요소에 변형을 주어, 새로운 형태의 Buffer Zone을 설계하고자 한다.
관념적인 공간과, 새롭게 제시된 각각의 공간에 서로 다른 성격의 유저가 상생해 나간다.




Concept Collage Image




Study Model – Wall Type


Study Model – External Threshold study

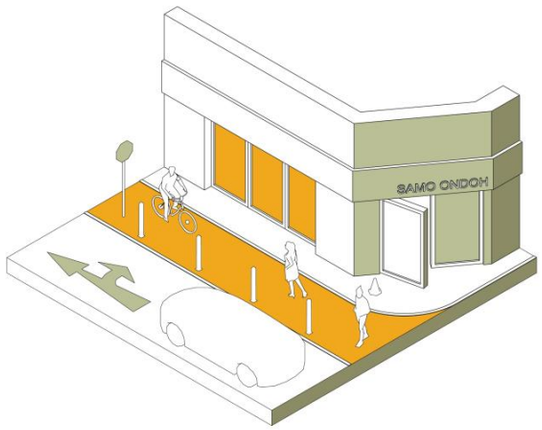

X

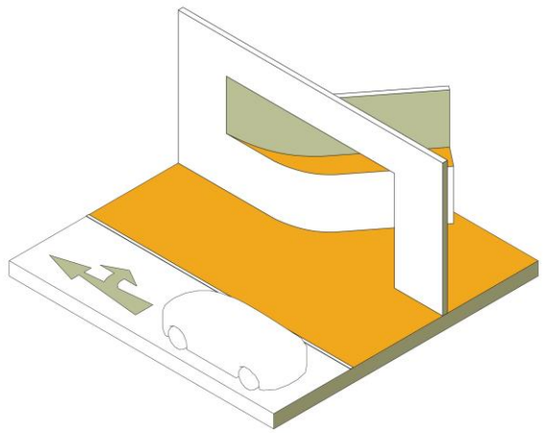

=

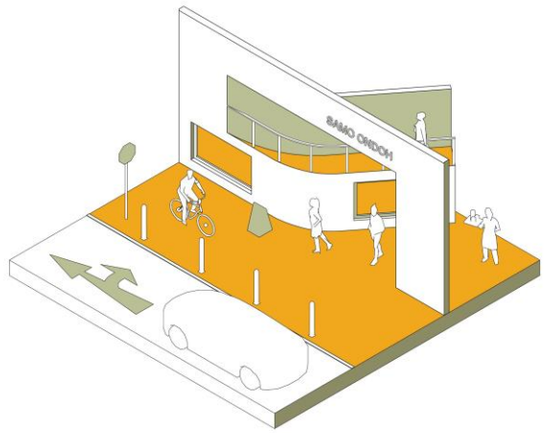


Alt 1
서울특별시 성동구 서울 숲2길 47
SAMO ONDOH

Type 1-2
Wall Modeling


Alt 1 x Type 1-2
Show window + Courtyard + Terrace

Study Model – External Threshold study

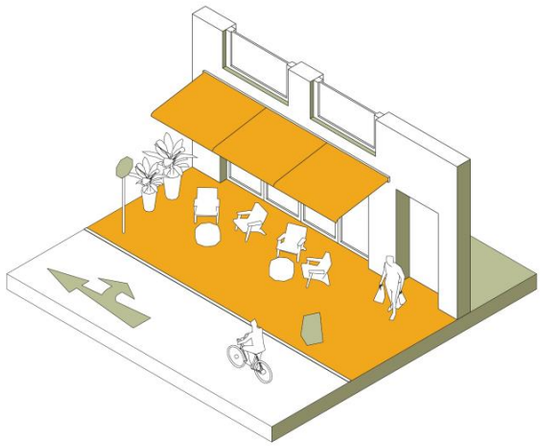


Alt 3
서울특별시 성동구 성수동1가 668-123
February Roasters

X

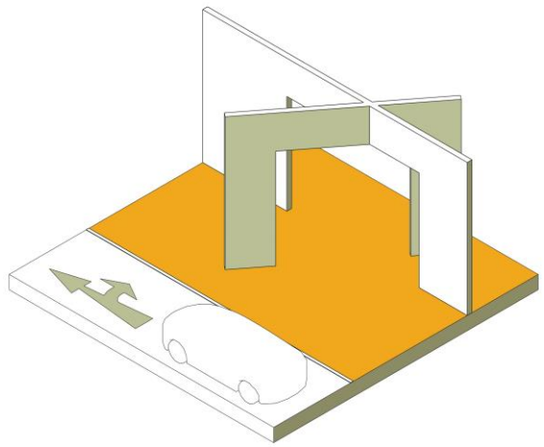


Type 1-6
Wall Modeling

=

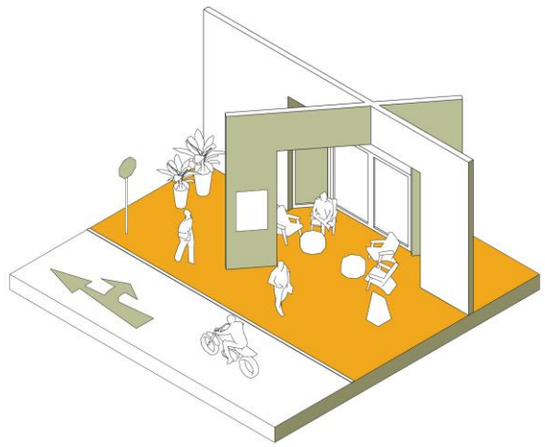


Alt 3 x Type 1-6
Private Space + Furniture

Study Model – Indoor Threshold study

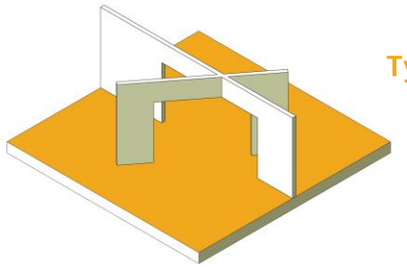


Type 1-6

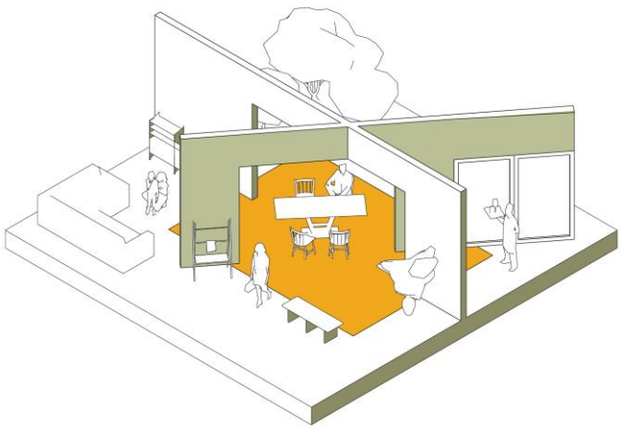


INDOOR SPACE 1-1

Dining Table

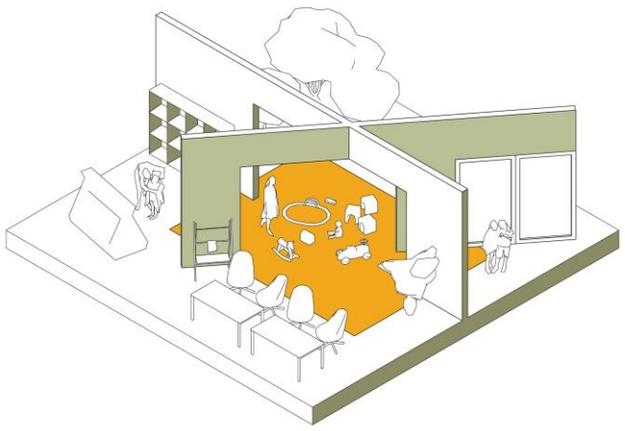

INDOOR SPACE 1-2


Playground

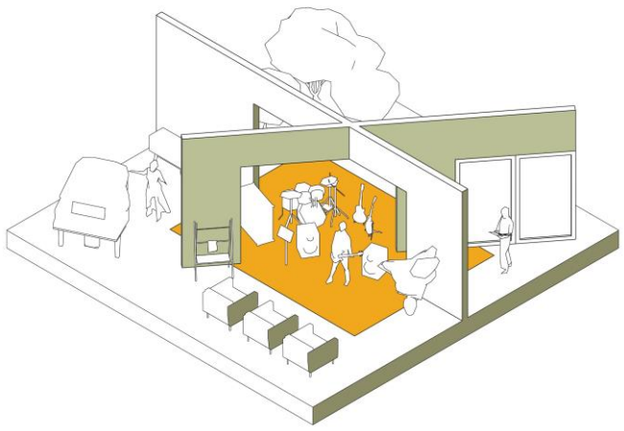


INDOOR SPACE 1-3

Band Practice

Study Model – Indoor Threshold study

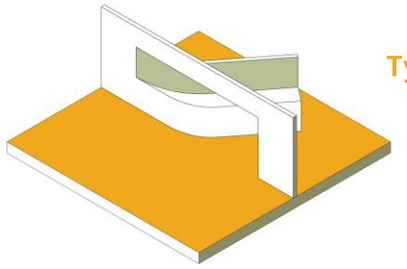


Type 1-2

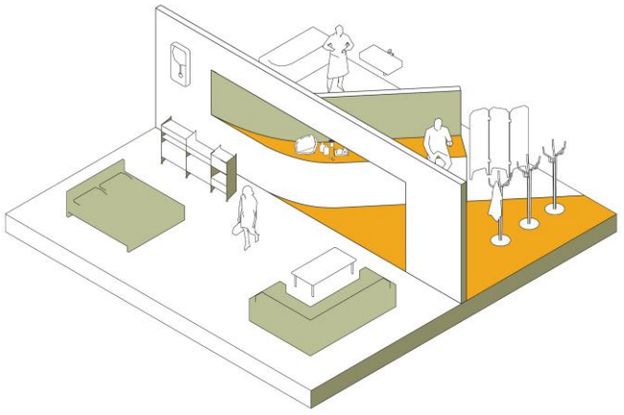


INDOOR SPACE 2-1

Dressing

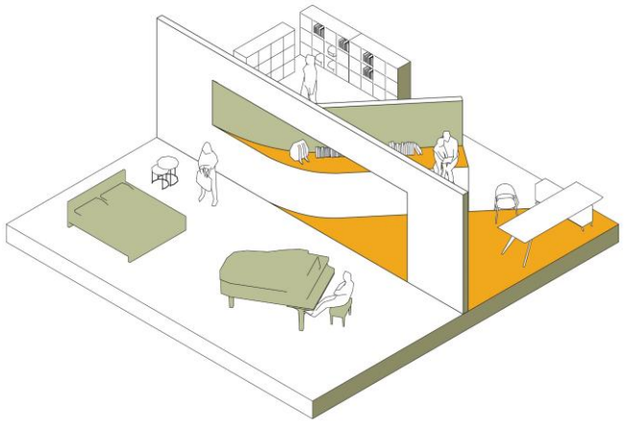

INDOOR SPACE 2-2


Study

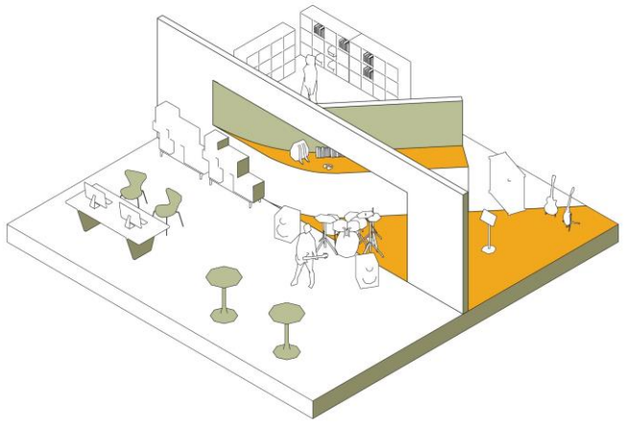


INDOOR SPACE 2-3

Band Practice

Study Model – Indoor Threshold study

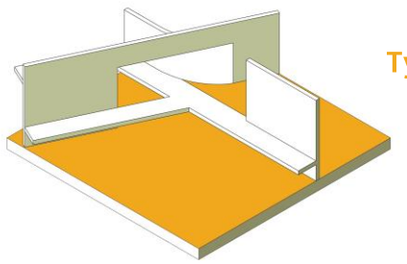


Type 1-6

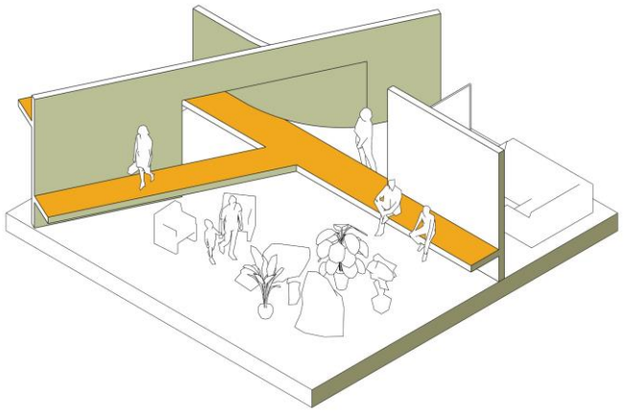


INDOOR SPACE 1-1

Dining Table

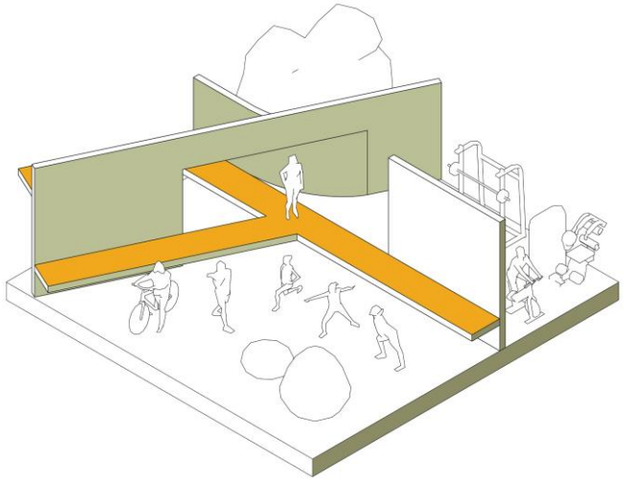

INDOOR SPACE 1-2


Playground

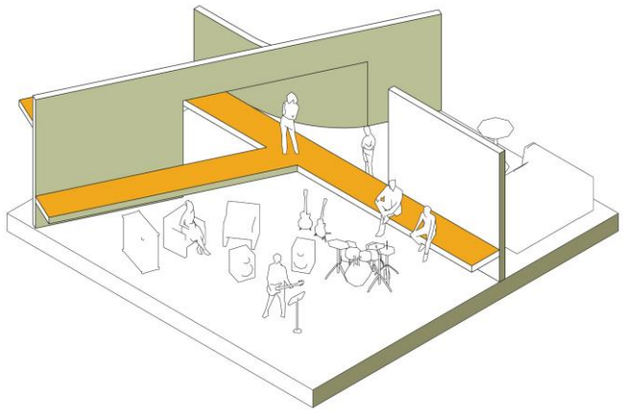

INDOOR SPACE 1-3


Band Practice


USER + Program

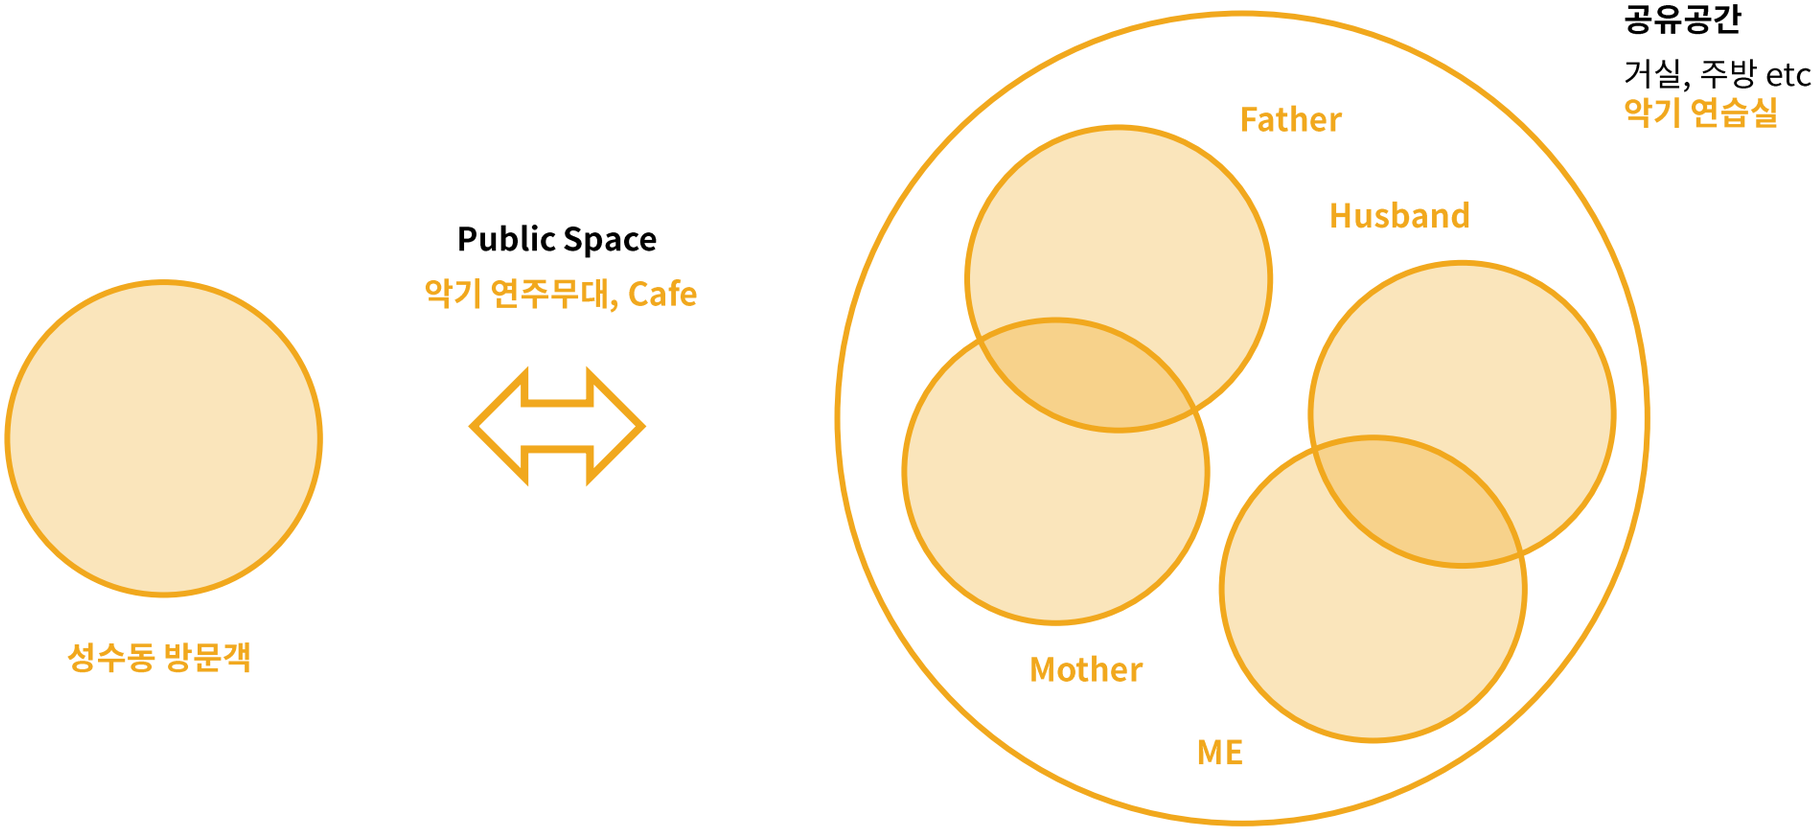

Two Family One SPACE : The MUSIC BAND


장모님과 장인어른을 모시고 사는 부부가 USER 이다. 가족이어서 섞여야 하지만, 가족이기에 서로를 존중할 수 있는 공간이 필요하다.
이번 설계에는 각자의 사생활이 보호되는 공간(Private Space), 밥을 해먹거나 쉴 수 있거나 같이 악기를 연습할 수 있는 공유공간, 그리고 성수동을 찾아온 사람들에게 공연을 보여줄 수 있는 공간(Public Space)이 필요하다.

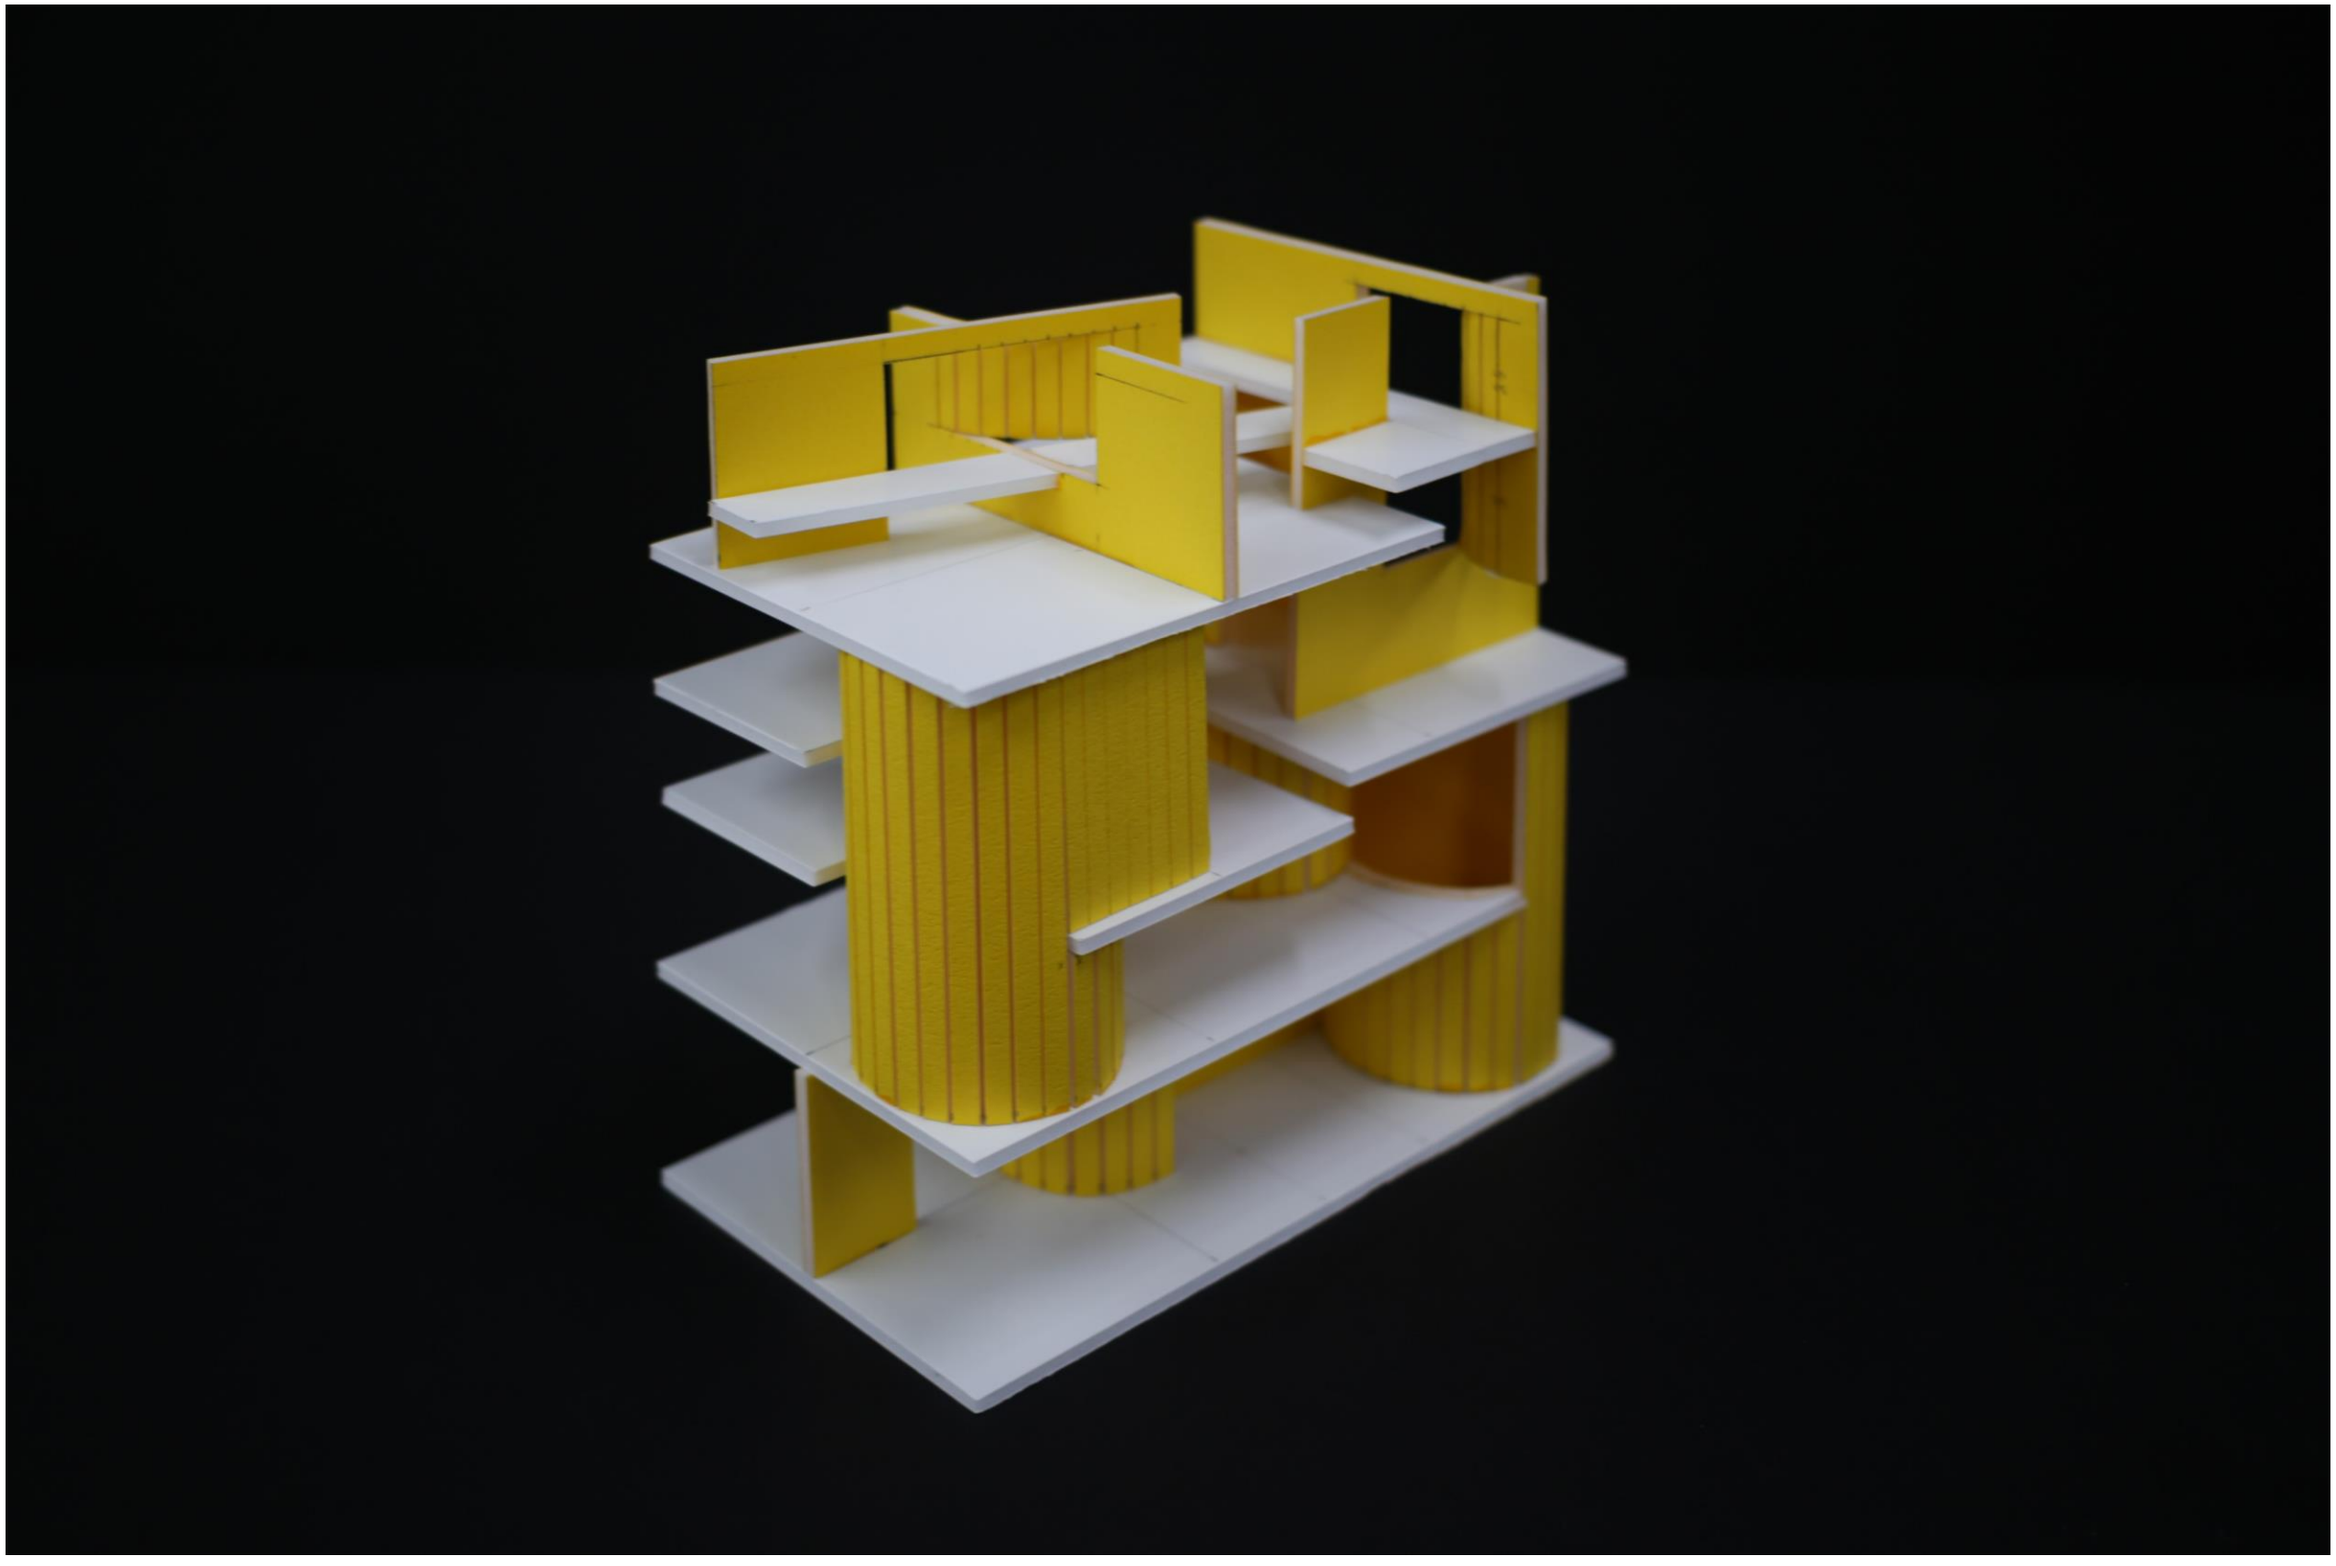

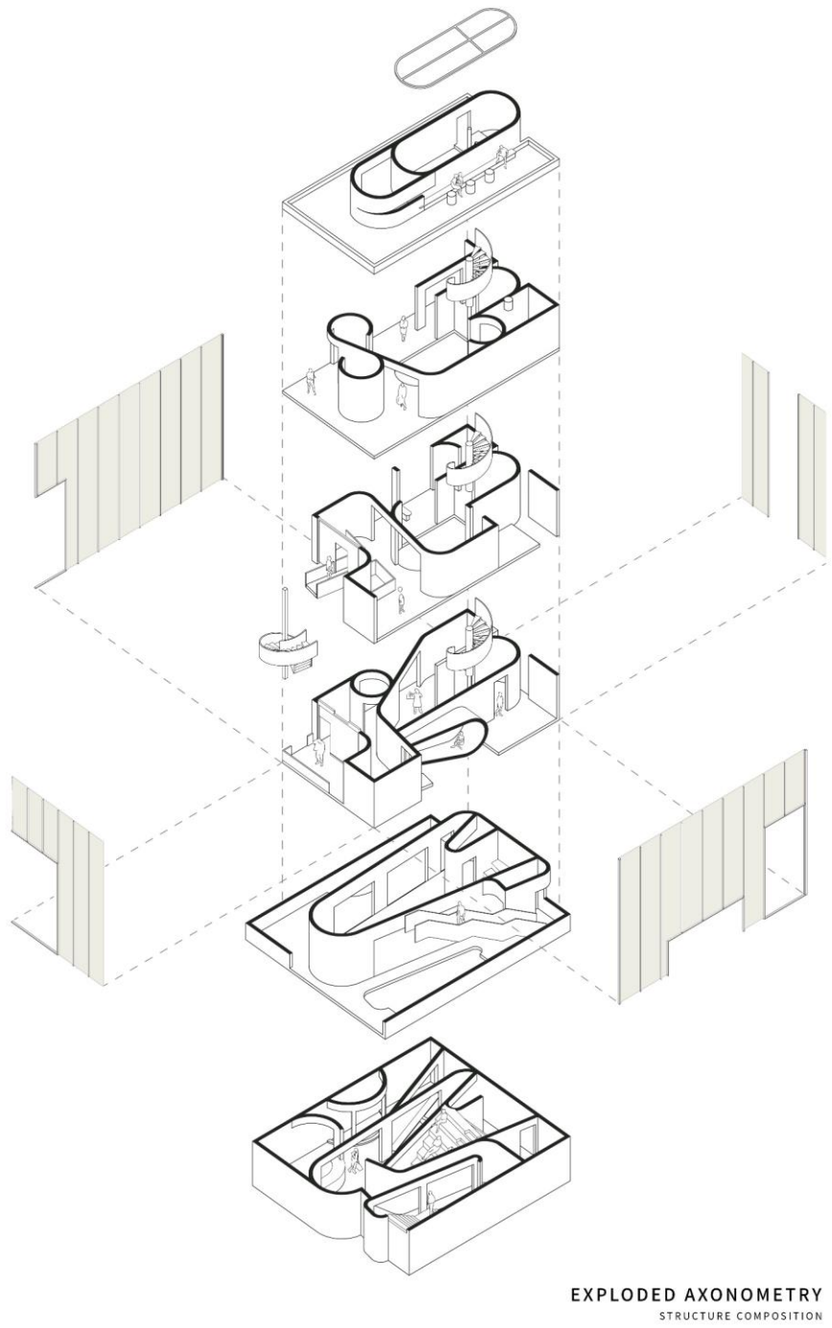


EXPLODED AXONOMETRY DIAGRAM

STRUCTURE

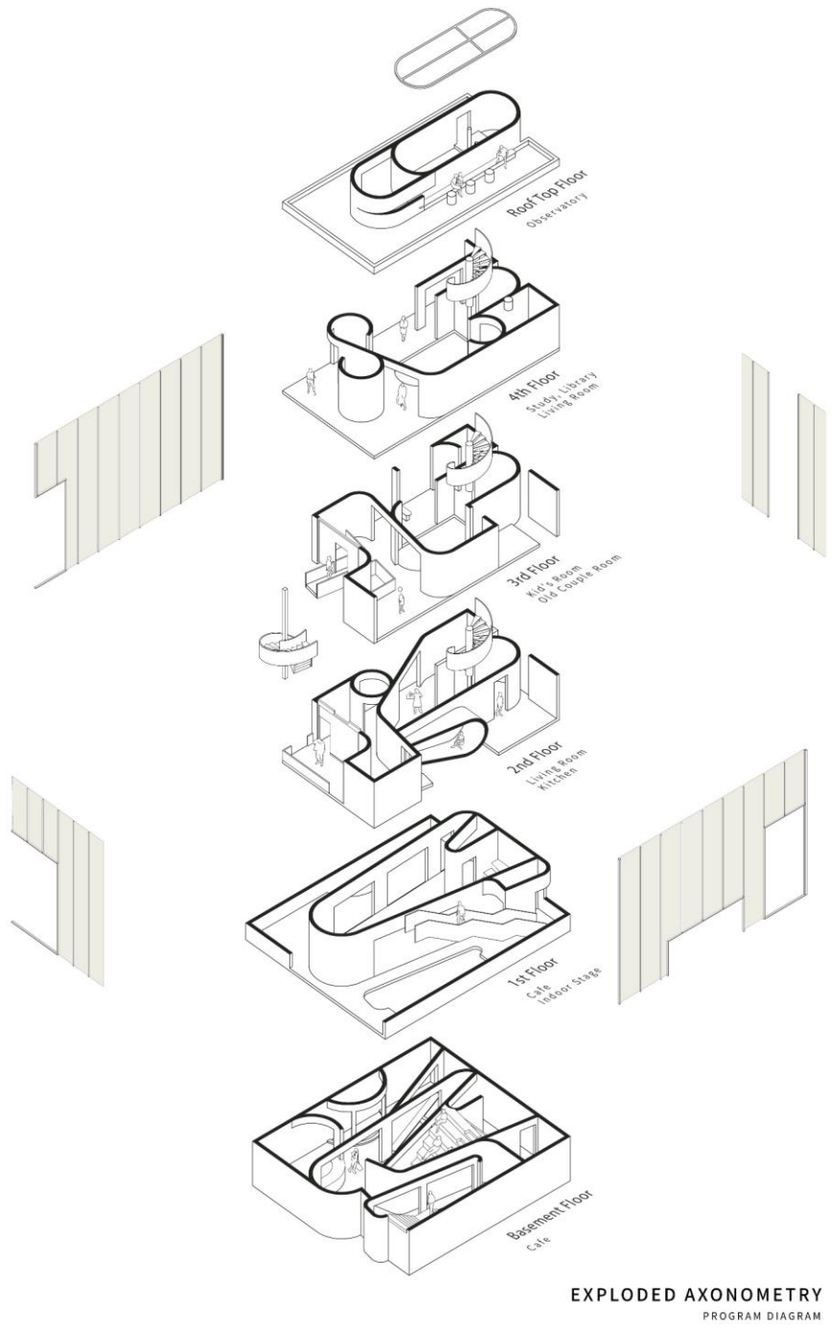

EXPLODED AXONOMETRY DIAGRAM

PROGRAM

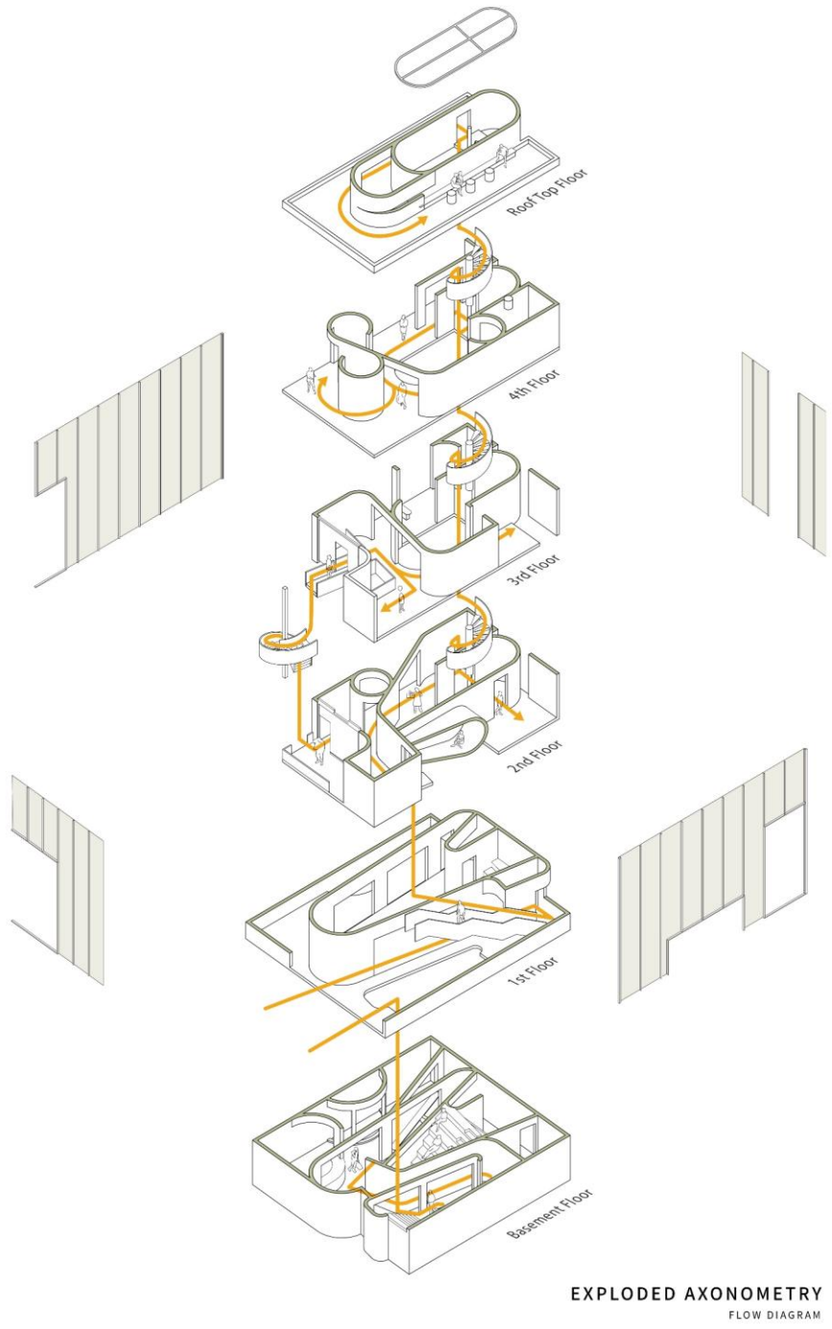


EXPLODED AXONOMETRY DIAGRAM

FLOW



SECTION PERSPECTIVE

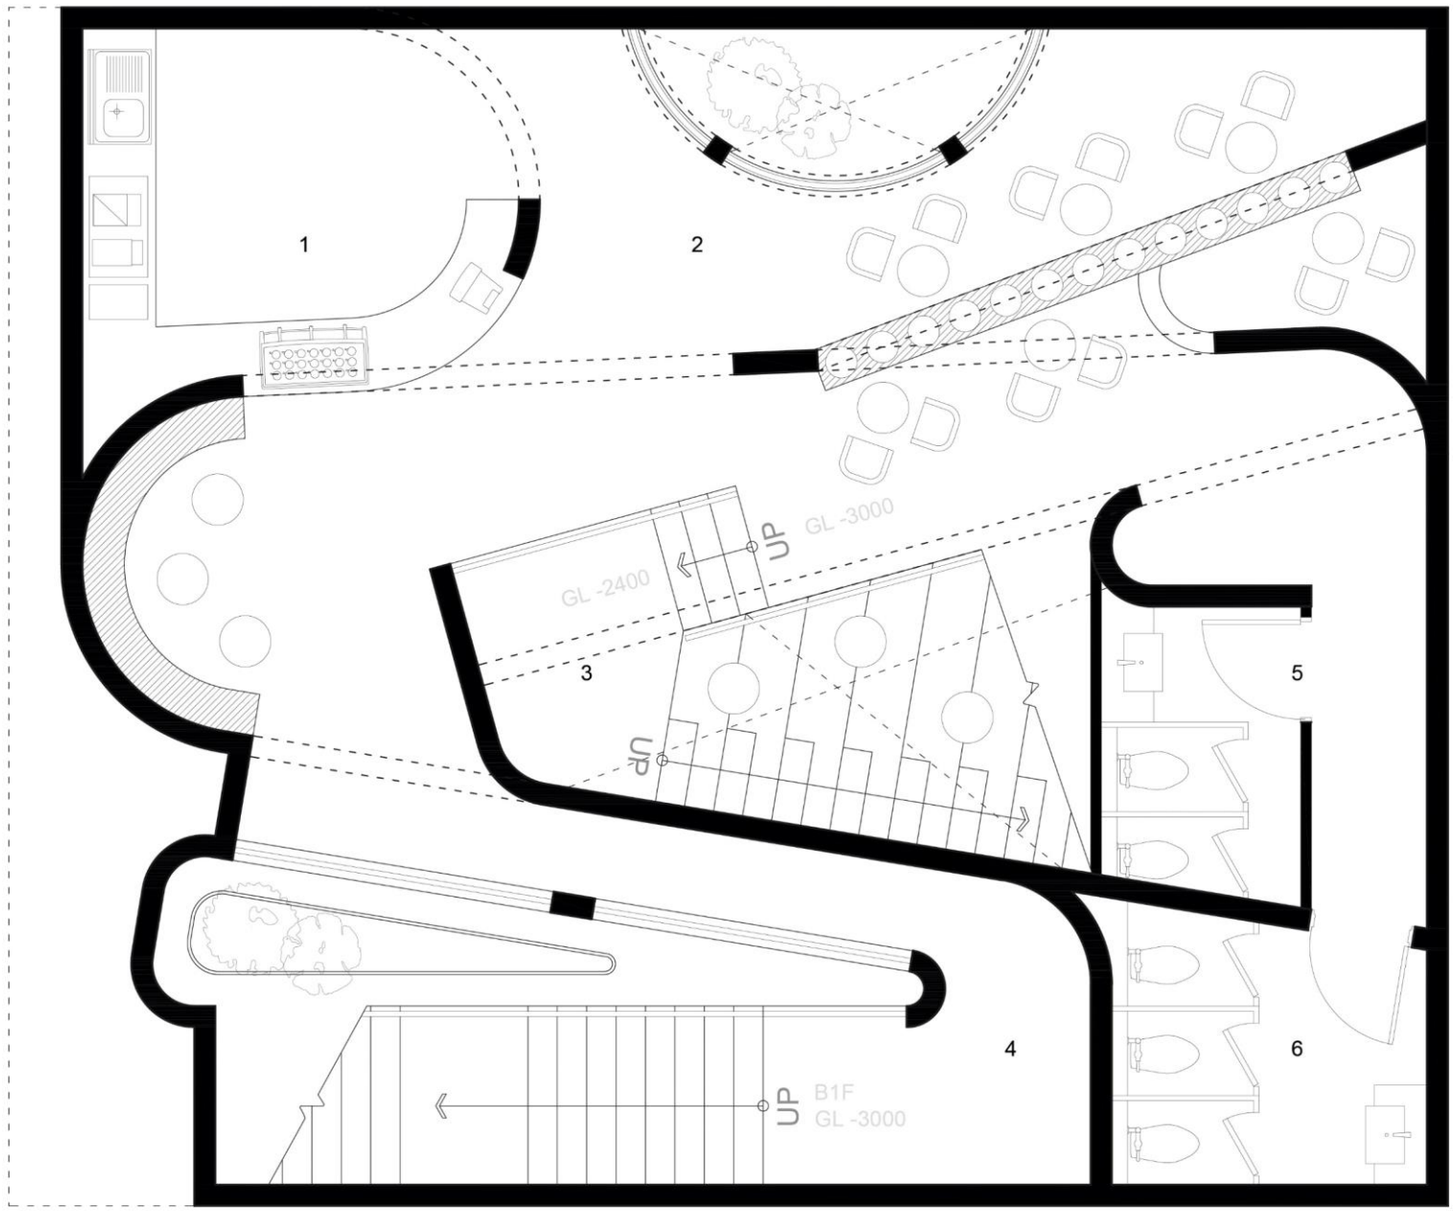

Hanyang Univ
School of Architecture

STUDIO 02
J.H. Son Studio


PLAN

Basement Floor
Cafe
GL -3000

SCALE 1:50

Program

1.1 Cafe
1.2 Cafe Seats
1.3 Cafe Seats (Stair)
1.4 Cafe Entrance
1.5 W. Restroom
1.6 M. Restroom

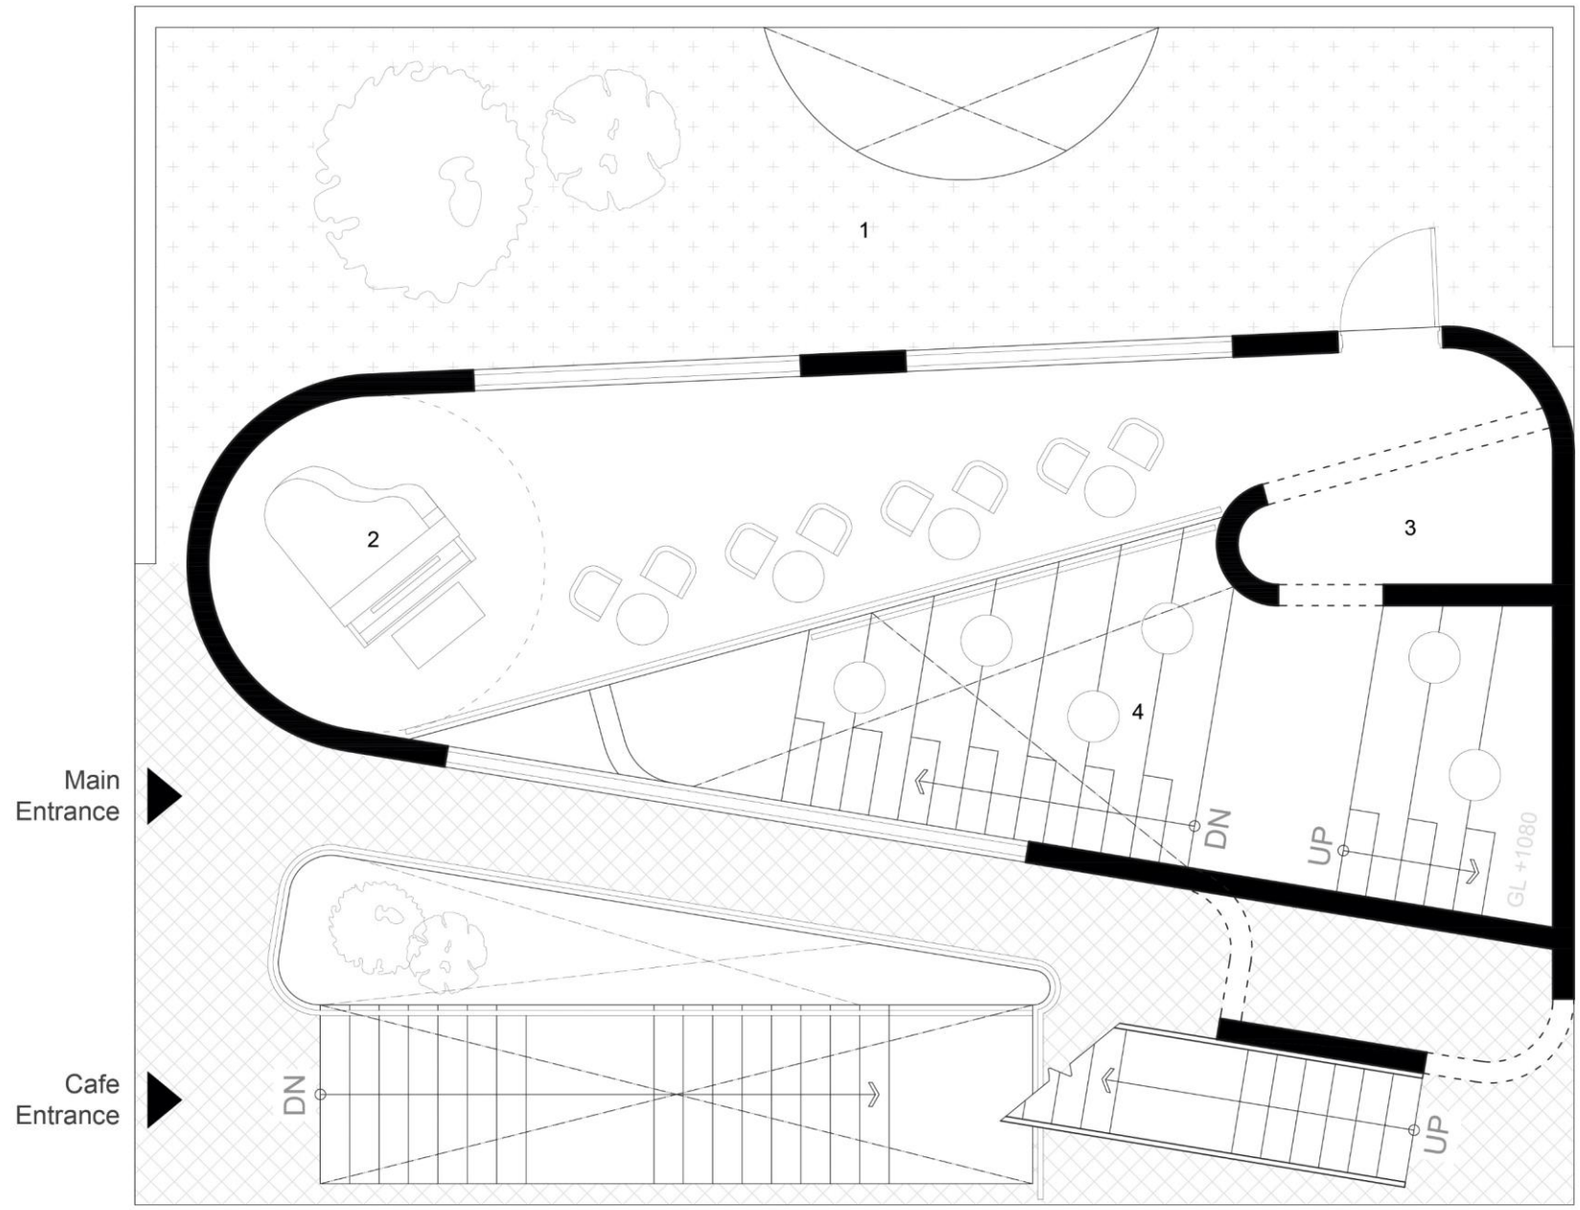

Hanyang Univ
School of Architecture

STUDIO 02
J.H. Son Studio


PLAN

1st Floor
Cafe + Indoor Stage
GL +0

SCALE 1:50

Program

2.1 Courtyard
2.2 Indoor Stage
2.3 Dish Return
2.4 Cafe Seats (Stair)

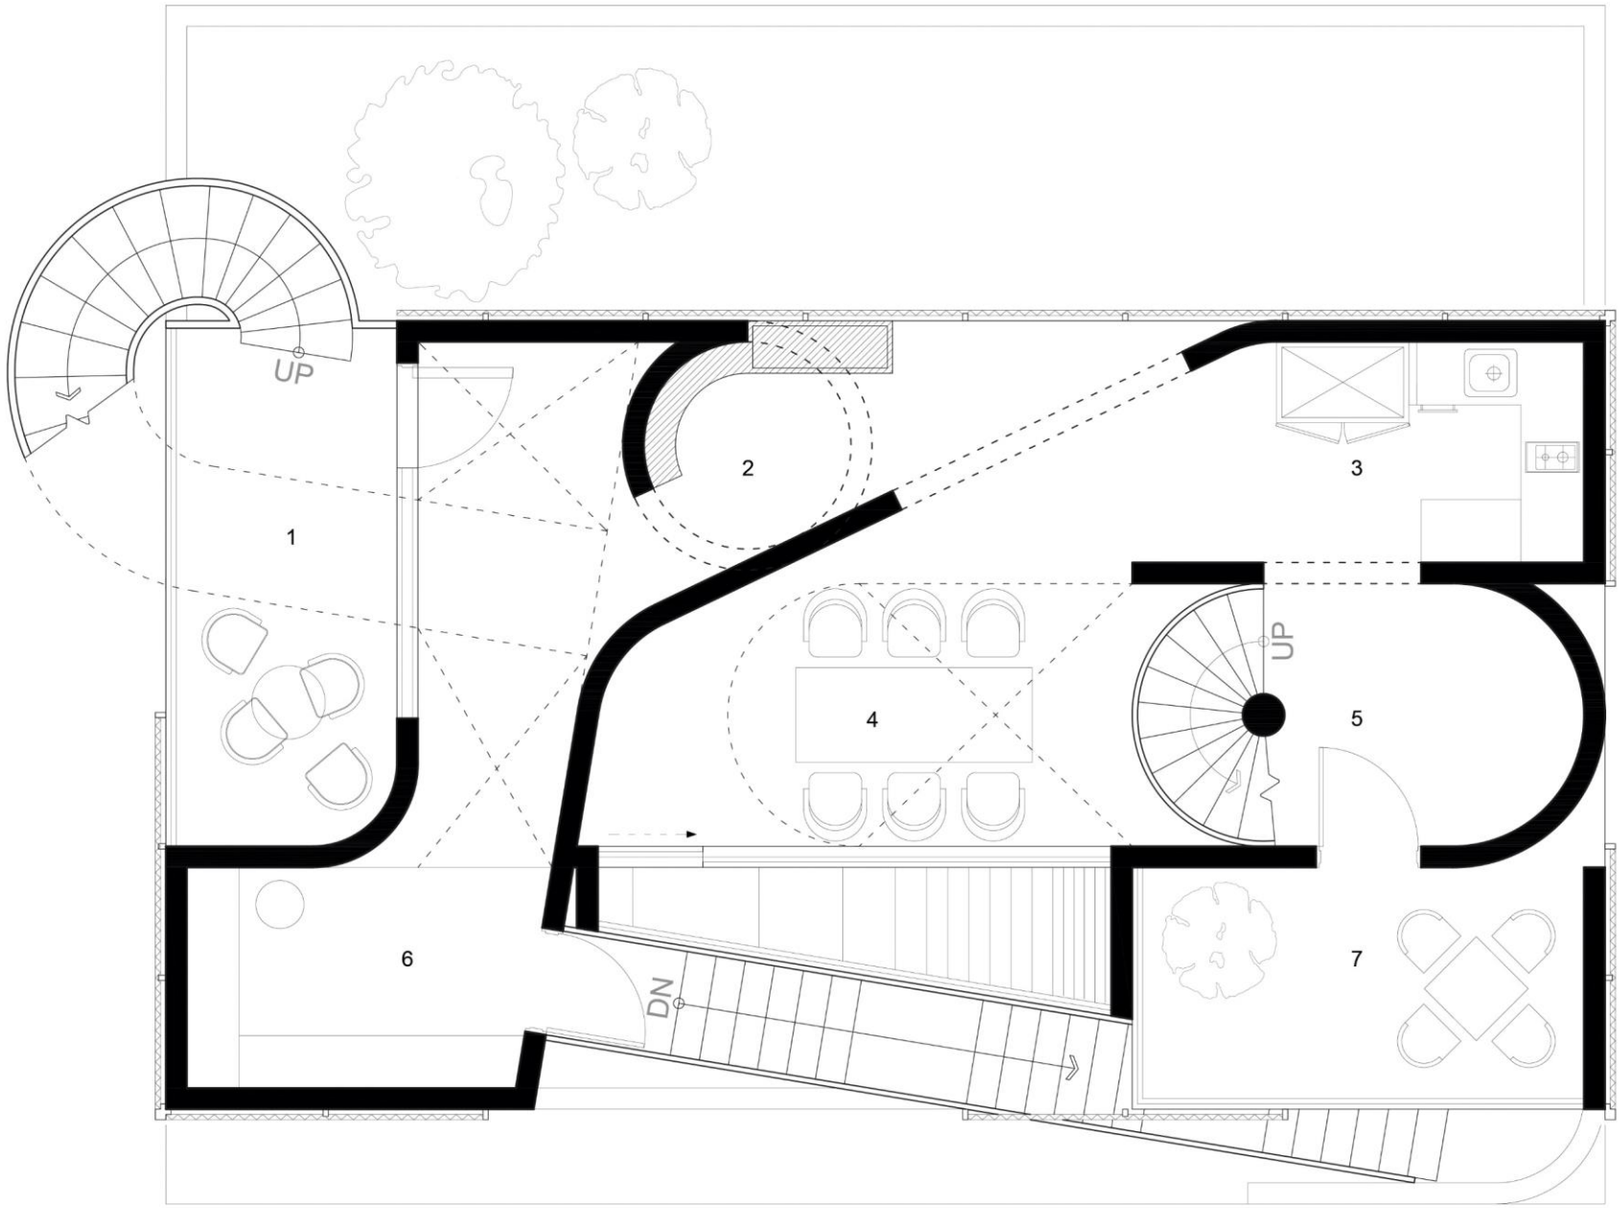

Hanyang Univ
School of Architecture

STUDIO 02
J.H. Son Studio


PLAN

2nd Floor
Living room
Kitchen + Dining Table
GL +3600

SCALE 1:50

Program

3.1 Living room Terrace
3.2 Living room
3.3 Kitchen
3.4 Dining Table
3.5 Core (Stair)
3.6 Front Door
3.7 Terrace

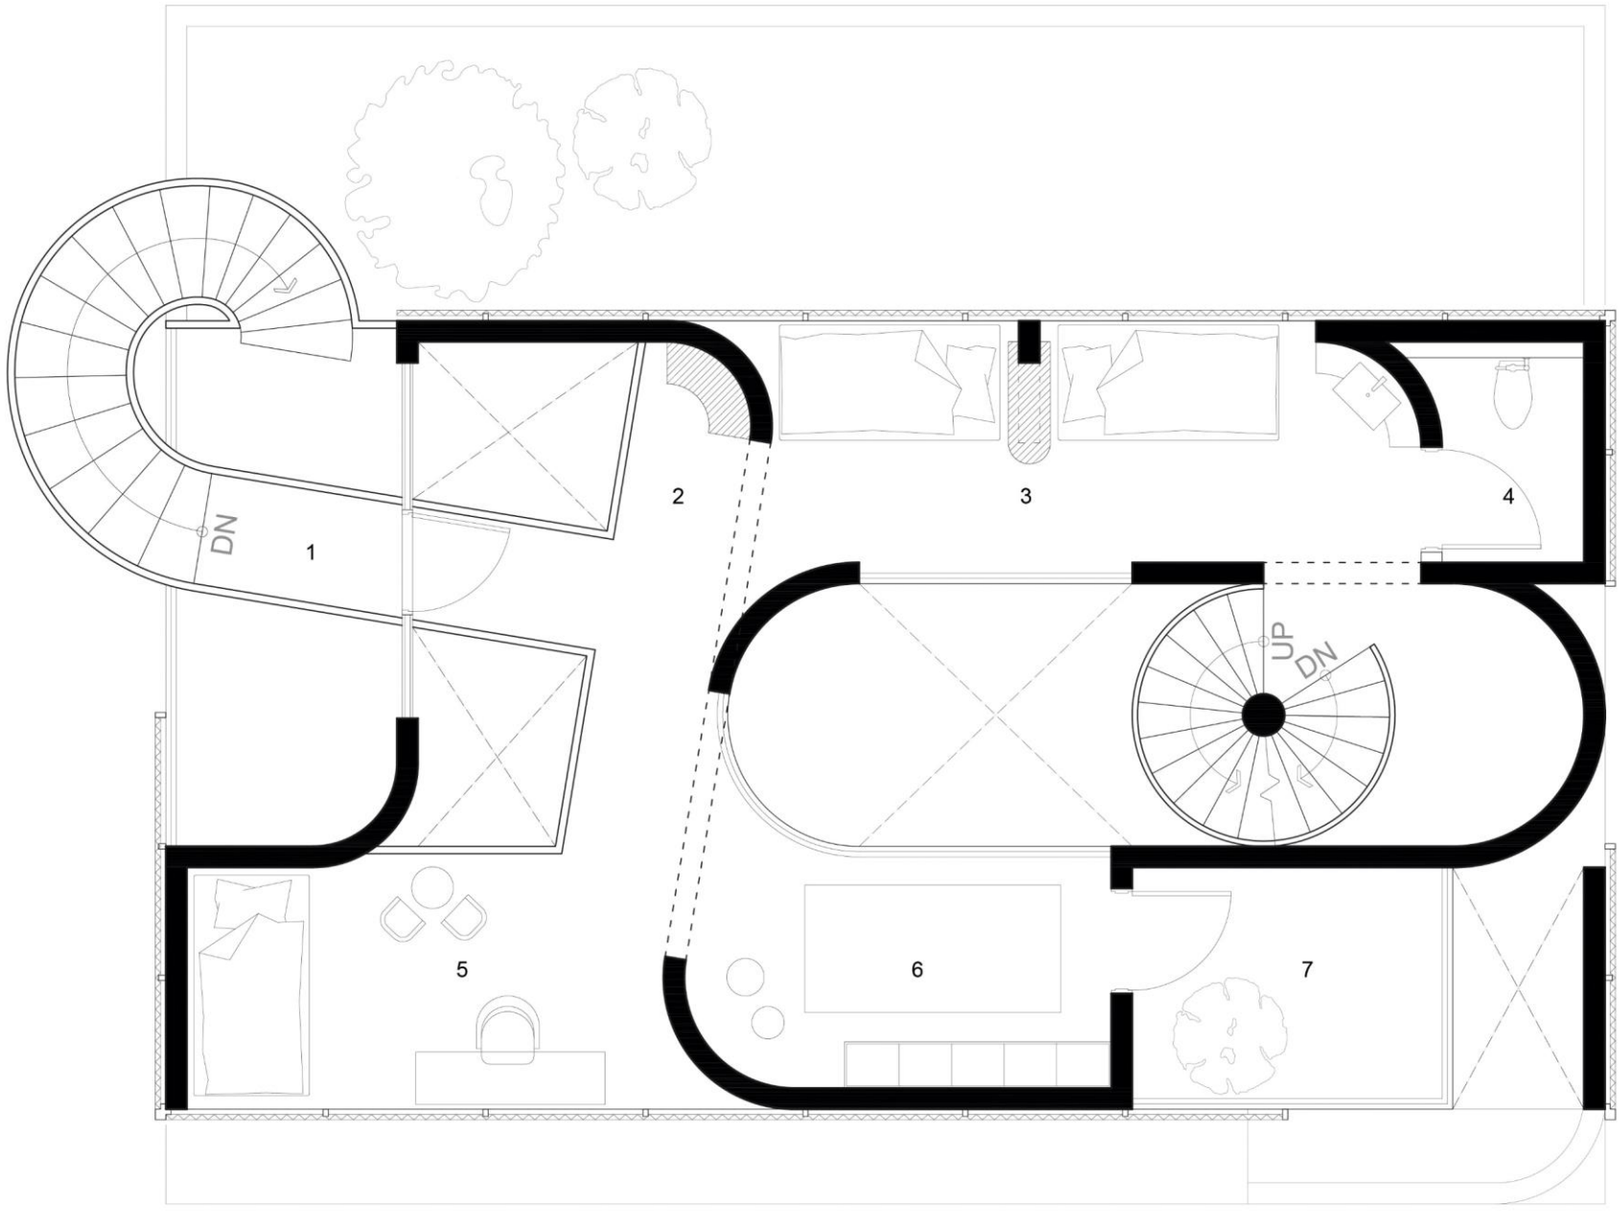

Hanyang Univ
School of Architecture

STUDIO 02
J.H. Son Studio


PLAN

3rd Floor
Kids Room, Old Couple Room
GL +6900

SCALE 1:50

Program

4.1 Terrace Stair
(Living room)
4.2 Threshold
4.3 Bedroom
(Old Couple)
4.4 Restroom
4.5 Kid Room
4.6 Utility Room
4.7 Terrace

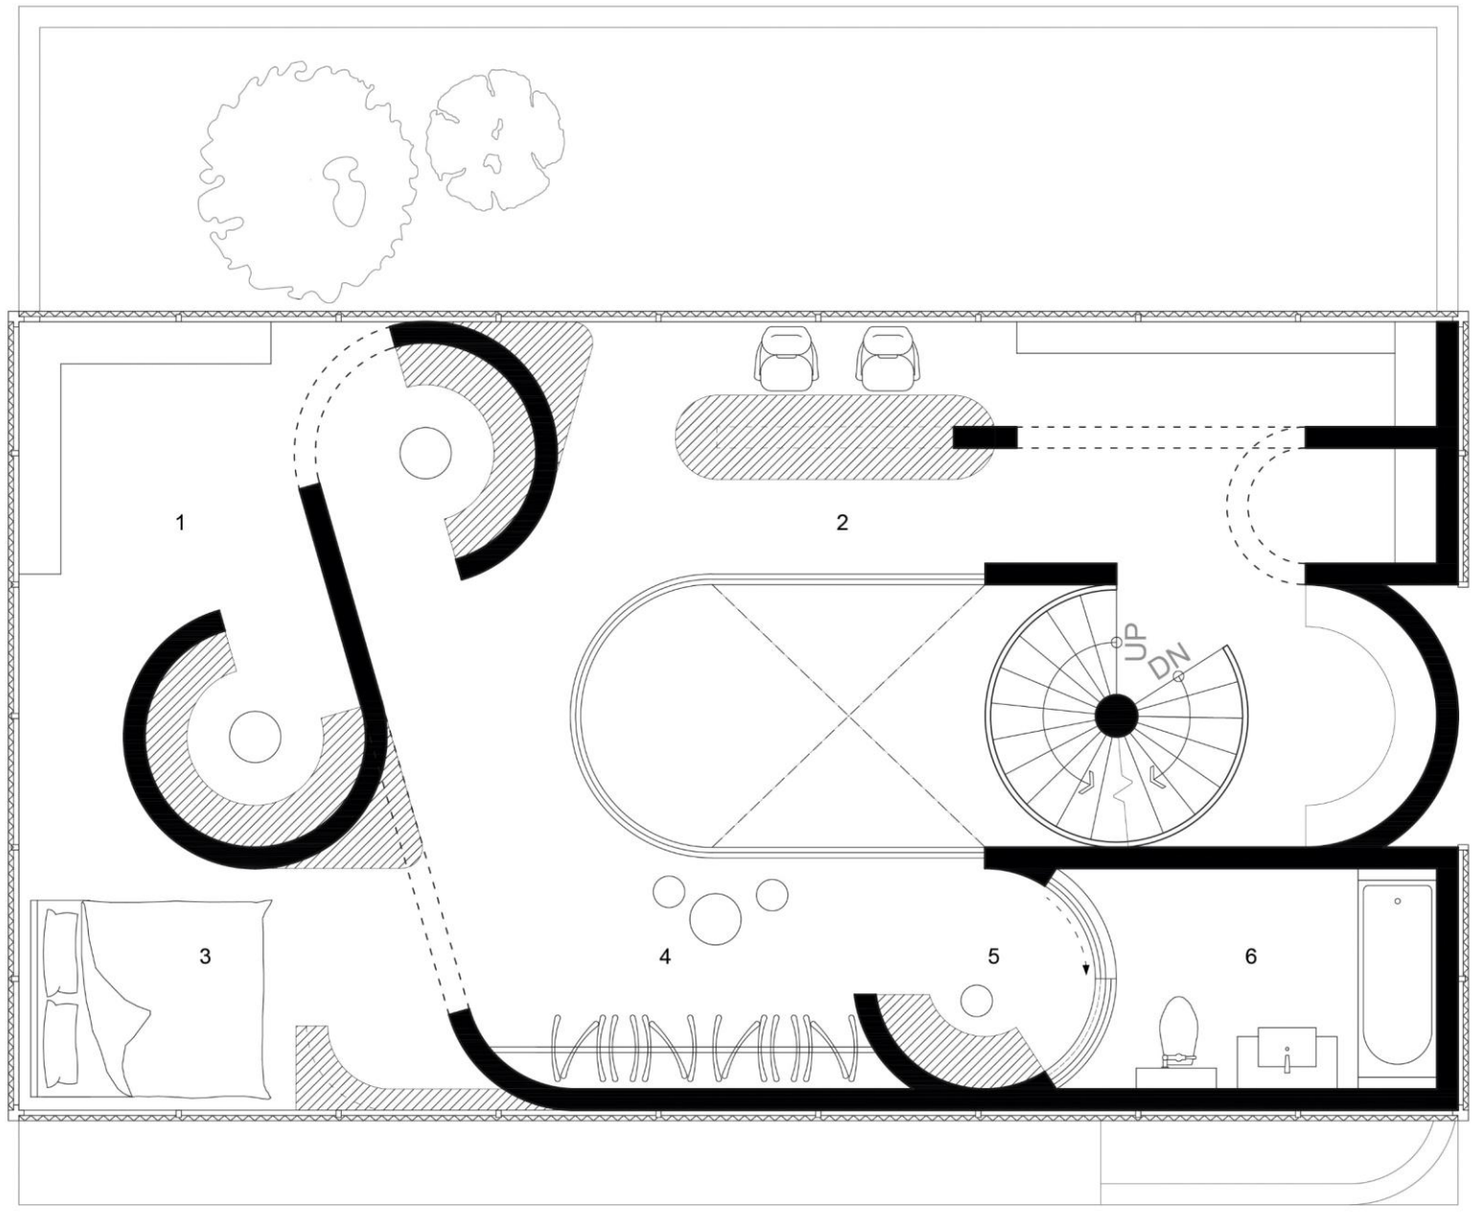

Hanyang Univ
School of Architecture

STUDIO 02

J.H. Son Studio


PLAN

4th Floor
Study, Library, Living Room
GL +10200

SCALE 1:50

Program

5.1 Library
5.2 Study
5.3 Bed room
(Main)
5.4 Closet
Utility room
5.5 Dressing room
5.6 Bath room

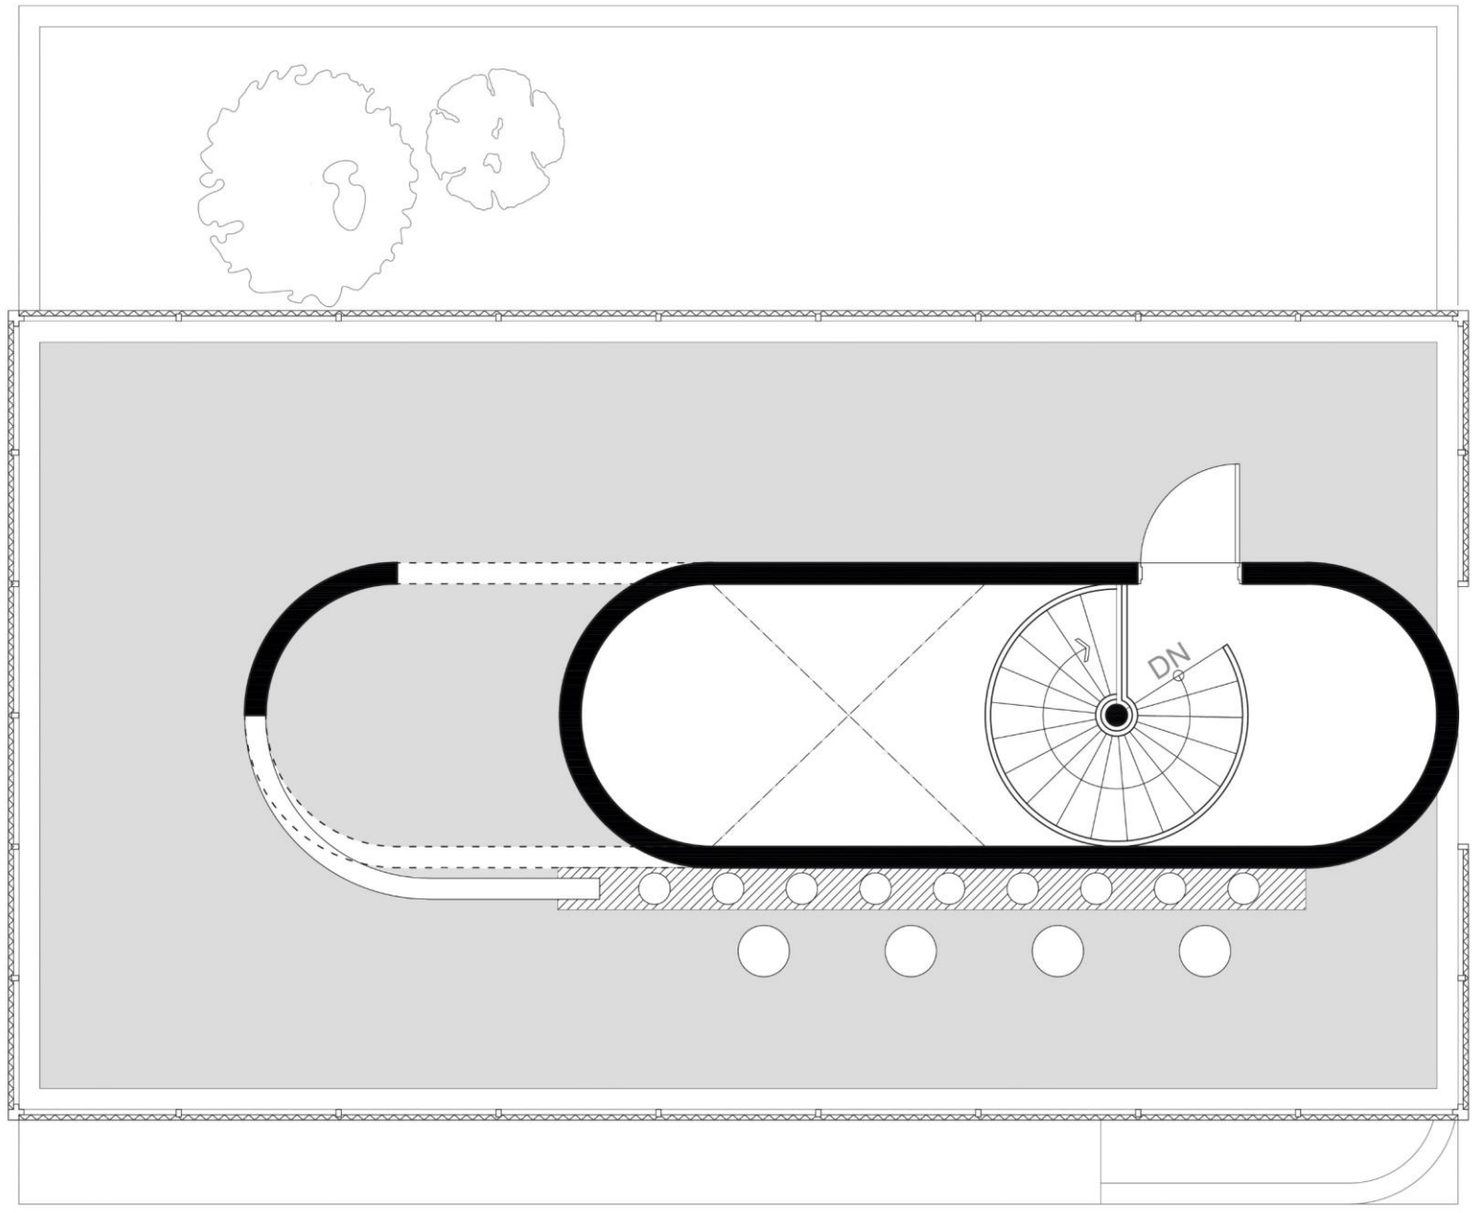

Hanyang Univ
School of Architecture

STUDIO 02
J.H. Son Studio

PLAN

Roof Top Floor
Observatory
GL +13500

SCALE 1:50

Rendered Image – Day time



Rendered Image – Night time

